



Site Plan Review Committee

Michael Thomas, City Manager

COMMUNITY DEVELOPMENT DEPARTMENT

360-330-7662

Emil Pierson, CD Director

epierson@cityofcentralia.com

Mike Watilo, Building Official

mwatilo@cityofcentralia.com

PUBLIC WORKS DEPARTMENT

360-330-7512

Andy Oien, PW Director

auien@cityofcentralia.com

Patty Page, City Engineer

ppage@cityofcentralia.com

CENTRALIA CITY LIGHT

360-330-7512

ML Norton, CCL General Manager

mnorton@cityofcentralia.com

POLICE DEPARTMENT

360-330-7680

Andy Caldwell, Chief

acaldwell@cityofcentralia.com

RIVERSIDE FIRE AUTHORITY

360-736-3975

Terry Ternan, Fire Marshal

tternan@riversidefire.net

LEGAL DEPARTMENT

360-330-7675

Kyle Manley, City Attorney

kmanley@cityofcentralia.com

SITE PLAN REVIEW COMMITTEE

Meeting Agenda

Monday, August 4, 2025

Join Zoom meeting: [Public Meeting Link](#)

Join by mobile: #1-253-215-8782

Meeting ID: 891 1886 9218 Passcode: 926458

All applicants should join the meeting at 10 AM as time frames are estimations only and subject to change. The public are invited to participate.

9:00 AM STAFF REVIEW TIME

10:00 AM – Pre-Application Conference

Project Name: **Calvary Chapel Parking Lot**
Applicant/Owner: Nick Wheeler, JSA Civil, LLC
Property Address: 2308 N Pearl Street
Contact Phone: 360.515.9600
Email: nick.wheeler@jsa-civil.com
Zone: R:4, Low Density Residential
Comp. Plan: LDR, Low Density Residential
Parcel Information: 002768-147-001, 4.02 AC
Request: Construct parking lot expansion.

10:30 AM – Site Plan Review

Project Name: **Fords Prairie Industrial Park Building 1**
Applicant/Owner: Joe Sandhu, Logistics Property Co.
Property Address: 2717 Harrison Avenue
Contact Phone: 425.419.6887
Email: jsandhu@logisticspropco.com
Zone: M-2, Industrial District
Comp. Plan: HI, Heavy Industrial
Parcel Information: 024006-016-003, 31.07 AC
Request: Civil plan approval for future construction of a distribution warehouse facility.



SITE PLAN REVIEW COMMITTEE (SPRC) Pre-Application Conference Request

MEETING DATE: Every Monday (except holidays and subject to submittals)

TIME: Meetings begin at 10:00 am and are approximately 30 minutes long. All meetings are scheduled on a first-come basis.

MEETING LOCATION: Centralia Public Works Office (City Light), 1100 N. Tower, Centralia

Parcel Number(s): [002768147001](#)

Site Address: [2308 N Pearl Street](#)

Applicant/Agent: [Nick Wheeler | JSA Civil, LLC](#)

Phone: [360-515-9600](#)

Email: nick.wheeler@jsa-civil.com

Name/Type of Business (if applicable): [Calvary Chapel of Centralia](#)

Brief Description of Proposal (attach separate sheet if needed): [See attached narrative.](#)

- ☒ Description of Proposal (1 – digital or paper copy)
- ☒ Conceptual Site Plan showing existing and proposed uses/structures (1 – digital or paper copy)
- ☐ Supporting documents including studies (1 – digital or paper copy)

SUBMITTAL REQUIREMENTS:

Submittal items must be received no later than 3 PM on the Wednesday preceding the next meeting date, in order to be added on the following weeks' agenda.

The purpose of the pre-application conference is to acquaint the applicant with the review procedures and applicable Centralia Municipal Code provisions to the proposal. A minimum of one meeting is required for all project permit applications related to the same project action.

The SPRC Pre-Application Conference is available to applicants for projects requiring a land use review or if you have utility or other questions about a specific property. The meeting will include representatives from engineering, public works, water, waste-water, electric, stormwater, planning, and building.

Technical Memorandum

To: City of Centralia Community Development
From: Nick Wheeler
Date: July 22, 2025
Subject: Pre-Application Narrative
Project: Calvary Chapel Building & Parking Expansion

City of Centralia Staff,

Please accept this project narrative for the Calvary Chapel Building & Parking Expansion project located at 2308 N Pearl Street. This memorandum has been prepared in support of the project and is intended to provide an overall summary of the existing site conditions and proposed improvements.

Existing Conditions

The project site is located at 2308 N Pearl Street on Lewis County TPN 002768147001, adjacent to the intersection of North Pearl Street and Burt Avenue. The subject ± 4.02 -acre site contains an existing $\pm 18,480$ ft² church building, $\pm 2,160$ ft² covered playground canopy, associated paved and graveled on-site parking areas, two (2) shed buildings, and a grass playfield along the northeast portion of the property. The site is currently accessed via one (1) driveway off North Pearl Street and one (1) driveway off Burt Avenue. The existing accesses will remain in place and continue to serve the facility.

Proposed Development and Zoning

This project proposes a $\pm 3,500$ ft² building expansion along the south wall of the existing church building and a new paved on-site parking facility along the east end of the site. Additional improvements include landscaping and stormwater facilities to support the expansion of the on-site parking area. The existing paved parking lot along N Pearl Street will remain unchanged, and the existing gravel parking area in the southeast corner of the property will be removed and replaced with paving as indicated on the site plan.

Critical Areas

Based on a desktop review of Lewis County's GIS critical area mapping, the site is located in the 100-year FEMA Floodplain and Category 1 & 2 Critical Aquifer Recharge Areas (CARAs). There are no known wetlands, waterbodies, or steep slopes located on-site.

Utilities

Revisions to the existing water, sanitary sewer, natural gas, and electrical utilities serving the Calvary Chapel facility are not proposed at this time.

Stormwater

Stormwater associated with the parking expansion will be collected and infiltrated on-site. Stormwater facilities will be designed to comply with the City of Centralia's current Stormwater Manual.

Thank you for accepting this project narrative for the proposed Calvary Chapel Building and Parking Expansion project. Please contact me with any questions or comments at nick.wheeler@jsa-civil.com.



Respectfully,

Nick Wheeler
JSA Civil, LLC

JUL 17, 2025, 1:45:20PM - User: WJH\jg\dwg
N:\2 - PROJECTS\200 CALVARY CHAPEL OF CENTRALIA\200.001 CALVARY CHAPEL BUILDING & PARKING EXPANSION\A001\200.001 SP-01.DWG

CALL BEFORE YOU DIG

THE CONTRACTOR SHALL BE FULLY RESPONSIBLE FOR THE LOCATION AND PROTECTION OF ALL EXISTING UTILITIES. THE CONTRACTOR SHALL VERIFY ALL UTILITY LOCATIONS PRIOR TO CONSTRUCTION BY CALLING THE UNDERGROUND LOCATE LINE AT 811 A MINIMUM OF 48 HOURS PRIOR TO ANY EXCAVATION.

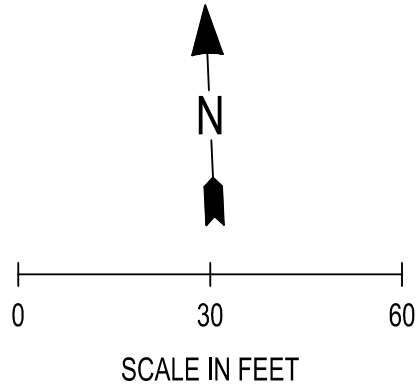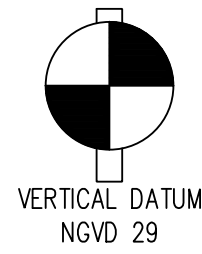

REVISIONS	
PROJECT NO. 200.001	
DRAWN A. GARCIA	
CHECKED S. JANIK	
SUBMITTAL DATES	
OTB DATE —	
JSA CIVIL Engineering Planning Management 111 TUMWATER BLVD SE, SUITE B203 TUMWATER, WA 98501	
STAMP	
CALVARY CHAPEL BUILDING & PARKING EXPANSION 2308 NORTH PEARL STREET CENTRALIA, WA SEC. 23, T15N, R2W, W.M.	
CALVARY CHAPEL OF CENTRALIA 2308 NORTH PEARL STREET CENTRALIA, WA 98531	
SHEET TITLE PRELIMINARY SITE PLAN	
SHEET SP-01	

1. THE CONTRACTOR SHALL OBTAIN AND HAVE AVAILABLE COPIES OF THE APPLICABLE GOVERNING AGENCY STANDARDS AT THE JOB SITE DURING THE RELATED CONSTRUCTION OPERATIONS.
2. CONTRACTOR SHALL ENSURE THAT ALL NECESSARY PERMITS HAVE BEEN OBTAINED PRIOR TO COMMENCING WORK.
3. THE CONTRACTOR SHALL BE RESPONSIBLE FOR VERIFYING THE LOCATION, DIMENSION AND DEPTH OF ALL EXISTING UTILITIES PRIOR TO CONSTRUCTION WHETHER SHOWN ON THESE PLANS OR NOT. UTILITIES OTHER THAN THOSE SHOWN MAY EXIST ON THIS SITE. ONLY THOSE UTILITIES WITH EVIDENCE OF THEIR INSTALLATION VISIBLE AT GROUND SURFACE OR SHOWN ON RECORD DRAWING PROVIDED BY OTHERS ARE SHOWN HEREON. EXISTING UNDERGROUND UTILITY LOCATIONS SHOWN ARE APPROXIMATE ONLY AND ARE SUBJECT TO A DEGREE OF UNKNOWN VARIATION. SOME UNDERGROUND LOCATIONS SHOWN HEREON MAY HAVE BEEN TAKEN FROM PUBLIC RECORDS. BARGHAUSEN CONSULTING ENGINEERS, INC. ASSUMES NO LIABILITY FOR THE ACCURACY OF PUBLIC RECORDS OR RECORDS OF OTHERS. IF CONFLICTS SHOULD OCCUR, THE CONTRACTOR SHALL CONSULT BARGHAUSEN CONSULTING ENGINEERS, INC. TO RESOLVE ALL PROBLEMS PRIOR TO PROCEEDING WITH CONSTRUCTION.
4. IT IS THE RESPONSIBILITY OF THE CONTRACTOR TO REVIEW ALL OF THE DRAWINGS AND SPECIFICATIONS ASSOCIATED WITH THE PROJECT WORK SCOPE PRIOR TO THE INITIATION OF CONSTRUCTION. SHOULD THE CONTRACTOR FIND A CONFLICT WITH THE DOCUMENTS RELATIVE TO THE SPECIFICATIONS OR THE RELATIVE CODES, IT IS THE CONTRACTOR'S RESPONSIBILITY TO NOTIFY THE PROJECT ENGINEER OF RECORD IN WRITING PRIOR TO THE START OF CONSTRUCTION. FAILURE BY THE CONTRACTOR TO NOTIFY THE PROJECT ENGINEER SHALL CONSTITUTE ACCEPTANCE OF FULL RESPONSIBILITY BY THE CONTRACTOR TO COMPLETE THE SCOPE OF WORK AS DEFINED BY THE DRAWINGS AND IN FULL COMPLIANCE WITH LOCAL REGULATIONS AND CODES.
5. IT SHALL BE THE CONTRACTOR'S RESPONSIBILITY TO NOTIFY THE APPROPRIATE UTILITIES INVOLVED PRIOR TO CONSTRUCTION.
6. INSPECTION OF SITE WORK WILL BE ACCOMPLISHED BY A REPRESENTATIVE OF THE GOVERNING JURISDICTION. INSPECTION OF PRIVATE FACILITIES WILL BE ACCOMPLISHED BY A REPRESENTATIVE OF THE OWNER. IT SHALL BE THE CONTRACTOR'S RESPONSIBILITY TO NOTIFY THE INSPECTOR 24 HOURS IN ADVANCE OF BACKFILLING ALL CONSTRUCTION.
7. PRIOR TO ANY CONSTRUCTION OR DEVELOPMENT ACTIVITY THE CONTRACTOR SHALL CONTACT THE AGENCY AND/OR UTILITY INSPECTION PERSONNEL AND ARRANGE ANY REQUIRED PRE-CONSTRUCTION MEETING(S). CONTRACTOR SHALL PROVIDE ONE WEEK MINIMUM ADVANCE NOTIFICATION TO OWNER, FIELD ENGINEER AND ENGINEER OF PRE-CONSTRUCTION MEETINGS.
8. THE CONTRACTOR IS RESPONSIBLE FOR WORKER AND SITE SAFETY AND SHALL COMPLY WITH THE LATEST OSHA STANDARDS AND REGULATIONS, OR ANY OTHER AGENCY HAVING JURISDICTION FOR EXCAVATION AND TRENCHING PROCEDURES. THE CONTRACTOR IS RESPONSIBLE FOR DETERMINING THE "MEANS AND METHODS" REQUIRED TO MEET THE INTENT AND PERFORMANCE CRITERIA OF OSHA, AS WELL AS ANY OTHER ENTITY THAT HAS JURISDICTION FOR EXCAVATION AND/OR TRENCHING PROCEDURES.
9. THE CONTRACTOR SHALL BE RESPONSIBLE FOR PROVIDING ADEQUATE SAFEGUARDS, SAFETY DEVICES, PROTECTIVE EQUIPMENT, FLAGGERS, AND ANY OTHER NEEDED ACTIONS TO PROTECT THE LIFE, HEALTH, AND SAFETY OF THE PUBLIC, AND TO PROTECT PROPERTY IN CONNECTION WITH THE PERFORMANCE OF WORK COVERED BY THE CONTRACTOR. ANY WORK WITHIN THE TRAVELED RIGHT-OF-WAY THAT MAY INTERRUPT NORMAL TRAFFIC FLOW SHALL REQUIRE AT LEAST ONE FLAGGER FOR EACH LANE OF TRAFFIC AFFECTED.
10. PROTECTIVE MEASURES SHALL BE TAKEN BY THE CONTRACTOR TO PROTECT ALL ADJACENT PUBLIC AND PRIVATE PROPERTIES AT ALL TIMES DURING CONSTRUCTION. THE CONTRACTOR SHALL BE RESPONSIBLE FOR PROTECTION OF ALL EXISTING UTILITY SERVICES THAT ARE TO REMAIN OPERATIONAL WITHIN THE CONSTRUCTION AREA WHETHER SHOWN OR NOT SHOWN ON THE PLANS.
11. TWO (2) COPIES OF THESE APPROVED PLANS MUST BE ON THE JOB SITE WHENEVER CONSTRUCTION IS IN PROGRESS. ONE (1) SET WITH RECORDS OF AS-BUILT INFORMATION SHALL BE SUBMITTED TO BARGHAUSEN CONSULTING ENGINEERS, INC. AND CITY OF CENTRALIA AT COMPLETION OF PROJECT.
12. CONTRACTOR SHALL OBTAIN SERVICES OF A LICENSED LAND SURVEYOR TO STAKE HORIZONTAL CONTROL FOR ALL NEW IMPROVEMENTS. STAKING CONTROL SHALL BE TAKEN FROM ELECTRONIC PLAN FILES PROVIDED BY BARGHAUSEN CONSULTING ENGINEERS, INC.
13. CONTRACTOR SHALL REQUEST FROM BARGHAUSEN CONSULTING ENGINEERS, INC., PRIOR TO ANY CONSTRUCTION STAKING OR CONSTRUCTION WORK, A FORMAL CONSTRUCTION RELEASE PLAN SET OR SPECIFIC RELEASE IN WRITING. THE APPROVED AGENCY PERMIT DRAWINGS WILL NOT BE CONSIDERED CONSTRUCTION RELEASE PLANS BY BARGHAUSEN CONSULTING ENGINEERS, INC. UNTIL BARGHAUSEN CONSULTING ENGINEERS, INC. HAS GIVEN A FORMAL WRITTEN RELEASE OR ISSUED A CONSTRUCTION RELEASE PLAN SET.

ENGINEER/ SURVEYOR	GEOTECHNICAL ENGINEER
BARGHAUSEN CONSULTING, LLC	GEORESOURCES, LLC
18215 72ND AVENUE SOUTH	4809 PACIFIC HWY. E.
KENT, WA 98032	FIFE, WA 98424
PHONE: (425) 251-6222	PHONE: (253) 869-1011
CONTACT: DAN BALMELLI, PE	CONTACT: SETH MATTOS
RYAN LEE, PLS	

ALL DEVELOPERS/CONTRACTORS ARE RESPONSIBLE FOR TIMELY NOTIFICATION OF UTILITIES IN ADVANCE OF ANY CONSTRUCTION IN RIGHT-OF-WAY OR UTILITY EASEMENTS. THE UTILITIES "ONE-CALL" UNDERGROUND LOCATION CENTER PHONE NUMBER IS 1-800-424-5555. A MINIMUM OF 48 HOURS ADVANCE NOTICE IS REQUIRED.

EXISTING:		PROPOSED:	
	POWER VAULT		WATER LINE
	LUMINAIRE (LUM.)		SANITARY SEWER LINE
	POWER METER		STORM DRAINAGE LINE
	POWER POLE		GAS LINE
	JUNCTION BOX (AS NOTED)		TELEPHONE (OH) OR (UG)
	CATCH BASIN (CB)		POWER (OH) OR (UG)
	STORM MANHOLE (SDMH)		CHAIN LINK FENCE
	SANITARY SEWER MANHOLE (SSMH)		WOOD FENCE
	CLEANOUT (AS NOTED)		HOGWIRE FENCE
	GAS METER		BUILDING LINE
	GAS VALVE		CONTOUR (MAJOR)
	WATER VALVE (WV)		CONTOUR (MINOR)
	FIRE HYDRANT (FH)		PROJECT BOUNDARY LINE
	FIRE DEPARTMENT CONNECTION (FDC)		SECTION LINE
	BLOW-OFF/AIR VAC		RIGHT-OF-WAY
	WATER METER		CENTERLINE
	SIGN		PROPOSED LOT LINE
	IRRIGATION BOX		EASEMENT LINE
	WOOD PILE		SAWCUT
	BOULDER		CONCRETE
	DECIDUOUS TREE		SAND/GRAVEL (AS NOTED)
	CONIFEROUS TREE		PAVEMENT
	SURVEY MONUMENT (AS NOTED)		
	FOUND REBAR/CAP (AS NOTED)		
	BENCHMARK		
	SECTION CORNER (AS NOTED)		
	FOUND REBAR/CAP (AS NOTED)		
	FOUND LEAD/TACK		

THE CONTRACTOR SHALL BE RESPONSIBLE FOR VERIFYING THE LOCATION, DIMENSION, AND DEPTH OF ALL EXISTING UTILITIES WHETHER SHOWN ON THESE PLANS OR NOT BY POTHOLES THE UTILITIES AND SURVEYING THE HORIZONTAL AND VERTICAL LOCATION PRIOR TO CONSTRUCTING THIS WALL, INCLUDING CALLING UTILITY LOCATE AT 811 AND THEN POTHOLES ALL OF THE EXISTING UTILITIES AT LOCATIONS OF NEW UTILITY CROSSINGS TO PHYSICALLY VERIFY WHETHER OR NOT CONFLICTS EXIST. LOCATIONS OF SAID UTILITIES AS SHOWN ON THESE PLANS ARE BASED UPON THE UNVERIFIED PUBLIC INFORMATION AND ARE SUBJECT TO VARIATION; IF CONFLICTS SHOULD OCCUR, THE CONTRACTOR SHALL CONSULT BARGHAUSEN CONSULTING ENGINEERS, INC. TO RESOLVE ALL PROBLEMS PRIOR TO PROCEEDING WITH CONSTRUCTION.

CONTRACTOR SHALL BE FULLY RESPONSIBLE FOR OBTAINING PERMITS FROM THE WASHINGTON STATE DEPARTMENT OF NATURAL RESOURCES FOR REMOVING AND REPLACING ALL SURVEY MONUMENTATION THAT MAY BE AFFECTED BY CONSTRUCTION ACTIVITY PURSUANT TO THIS AGREEMENT. APPLICATIONS MUST BE COMPLETED BY A REGISTERED LAND SURVEYOR. APPLICATIONS FOR PERMITS TO REMOVE MONUMENTS MAY BE OBTAINED FROM THE WASHINGTON STATE DEPARTMENT OF NATURAL RESOURCES, OR BY CONTACTING THEIR OFFICE BY TELEPHONE AT (206) 902-1190.

WASHINGTON STATE DEPARTMENT OF NATURAL RESOURCES
RURAL LAND SURVEY OFFICE
1111 WASHINGTON STREET S.E.
P.O. BOX 47060
OLYMPIA, WASHINGTON 98504-7060


UPON COMPLETION OF CONSTRUCTION, ALL MONUMENTS DISPLACED, REMOVED, OR DESTROYED SHALL BE REPLACED BY A REGISTERED LAND SURVEYOR, AT THE COST AND AT THE DIRECTION OF THE CONTRACTOR, PURSUANT TO THESE REGULATIONS. THE APPROPRIATE FORMS FOR REPLACEMENT OF SAID MONUMENTATION SHALL ALSO BE THE RESPONSIBILITY OF THE CONTRACTOR.

MONUMENT DEMOLITION NOTE:

CONTRACTOR SHALL BE FULLY RESPONSIBLE FOR OBTAINING PERMITS FROM ANY JURISDICTIONS HAVING AUTHORITY FOR REMOVING AND REPLACING ALL SURVEY MONUMENTATION THAT MAY BE AFFECTED BY CONSTRUCTION ACTIVITY. UPON COMPLETION OF CONSTRUCTION, ALL MONUMENTS DISPLACED, REMOVED, OR DESTROYED SHALL BE REPLACED BY A REGISTERED LAND SURVEYOR, AT THE COST AND AT THE DIRECTION OF THE CONTRACTOR, PURSUANT TO THESE REGULATIONS. THE APPROPRIATE FORMS FOR REPLACEMENT OF SAID MONUMENTATION SHALL ALSO BE THE RESPONSIBILITY OF THE CONTRACTOR.

CONTRACTOR SHALL BE FULLY RESPONSIBLE FOR OBTAINING PERMITS FROM ANY JURISDICTIONS HAVING AUTHORITY FOR REMOVING AND REPLACING ALL SURVEY MONUMENTATION THAT MAY BE AFFECTED BY CONSTRUCTION ACTIVITY. UPON COMPLETION OF CONSTRUCTION, ALL MONUMENTS DISPLACED, REMOVED, OR DESTROYED SHALL BE REPLACED BY A REGISTERED LAND SURVEYOR, AT THE COST AND AT THE DIRECTION OF THE CONTRACTOR, PURSUANT TO THESE REGULATIONS. THE APPROPRIATE FORMS FOR REPLACEMENT OF SAID MONUMENTATION SHALL ALSO BE THE RESPONSIBILITY OF THE CONTRACTOR.

FORDS PRAIRIE INDUSTRIAL PARK BUILDING 1
PORTION OF THE NE 1/4 & NW 1/4 OF SECTION 36, TOWNSHIP 15 N., RANGE 03 W., W.M.
CITY OF CENTRALIA, LEWIS COUNTY, WASHINGTON

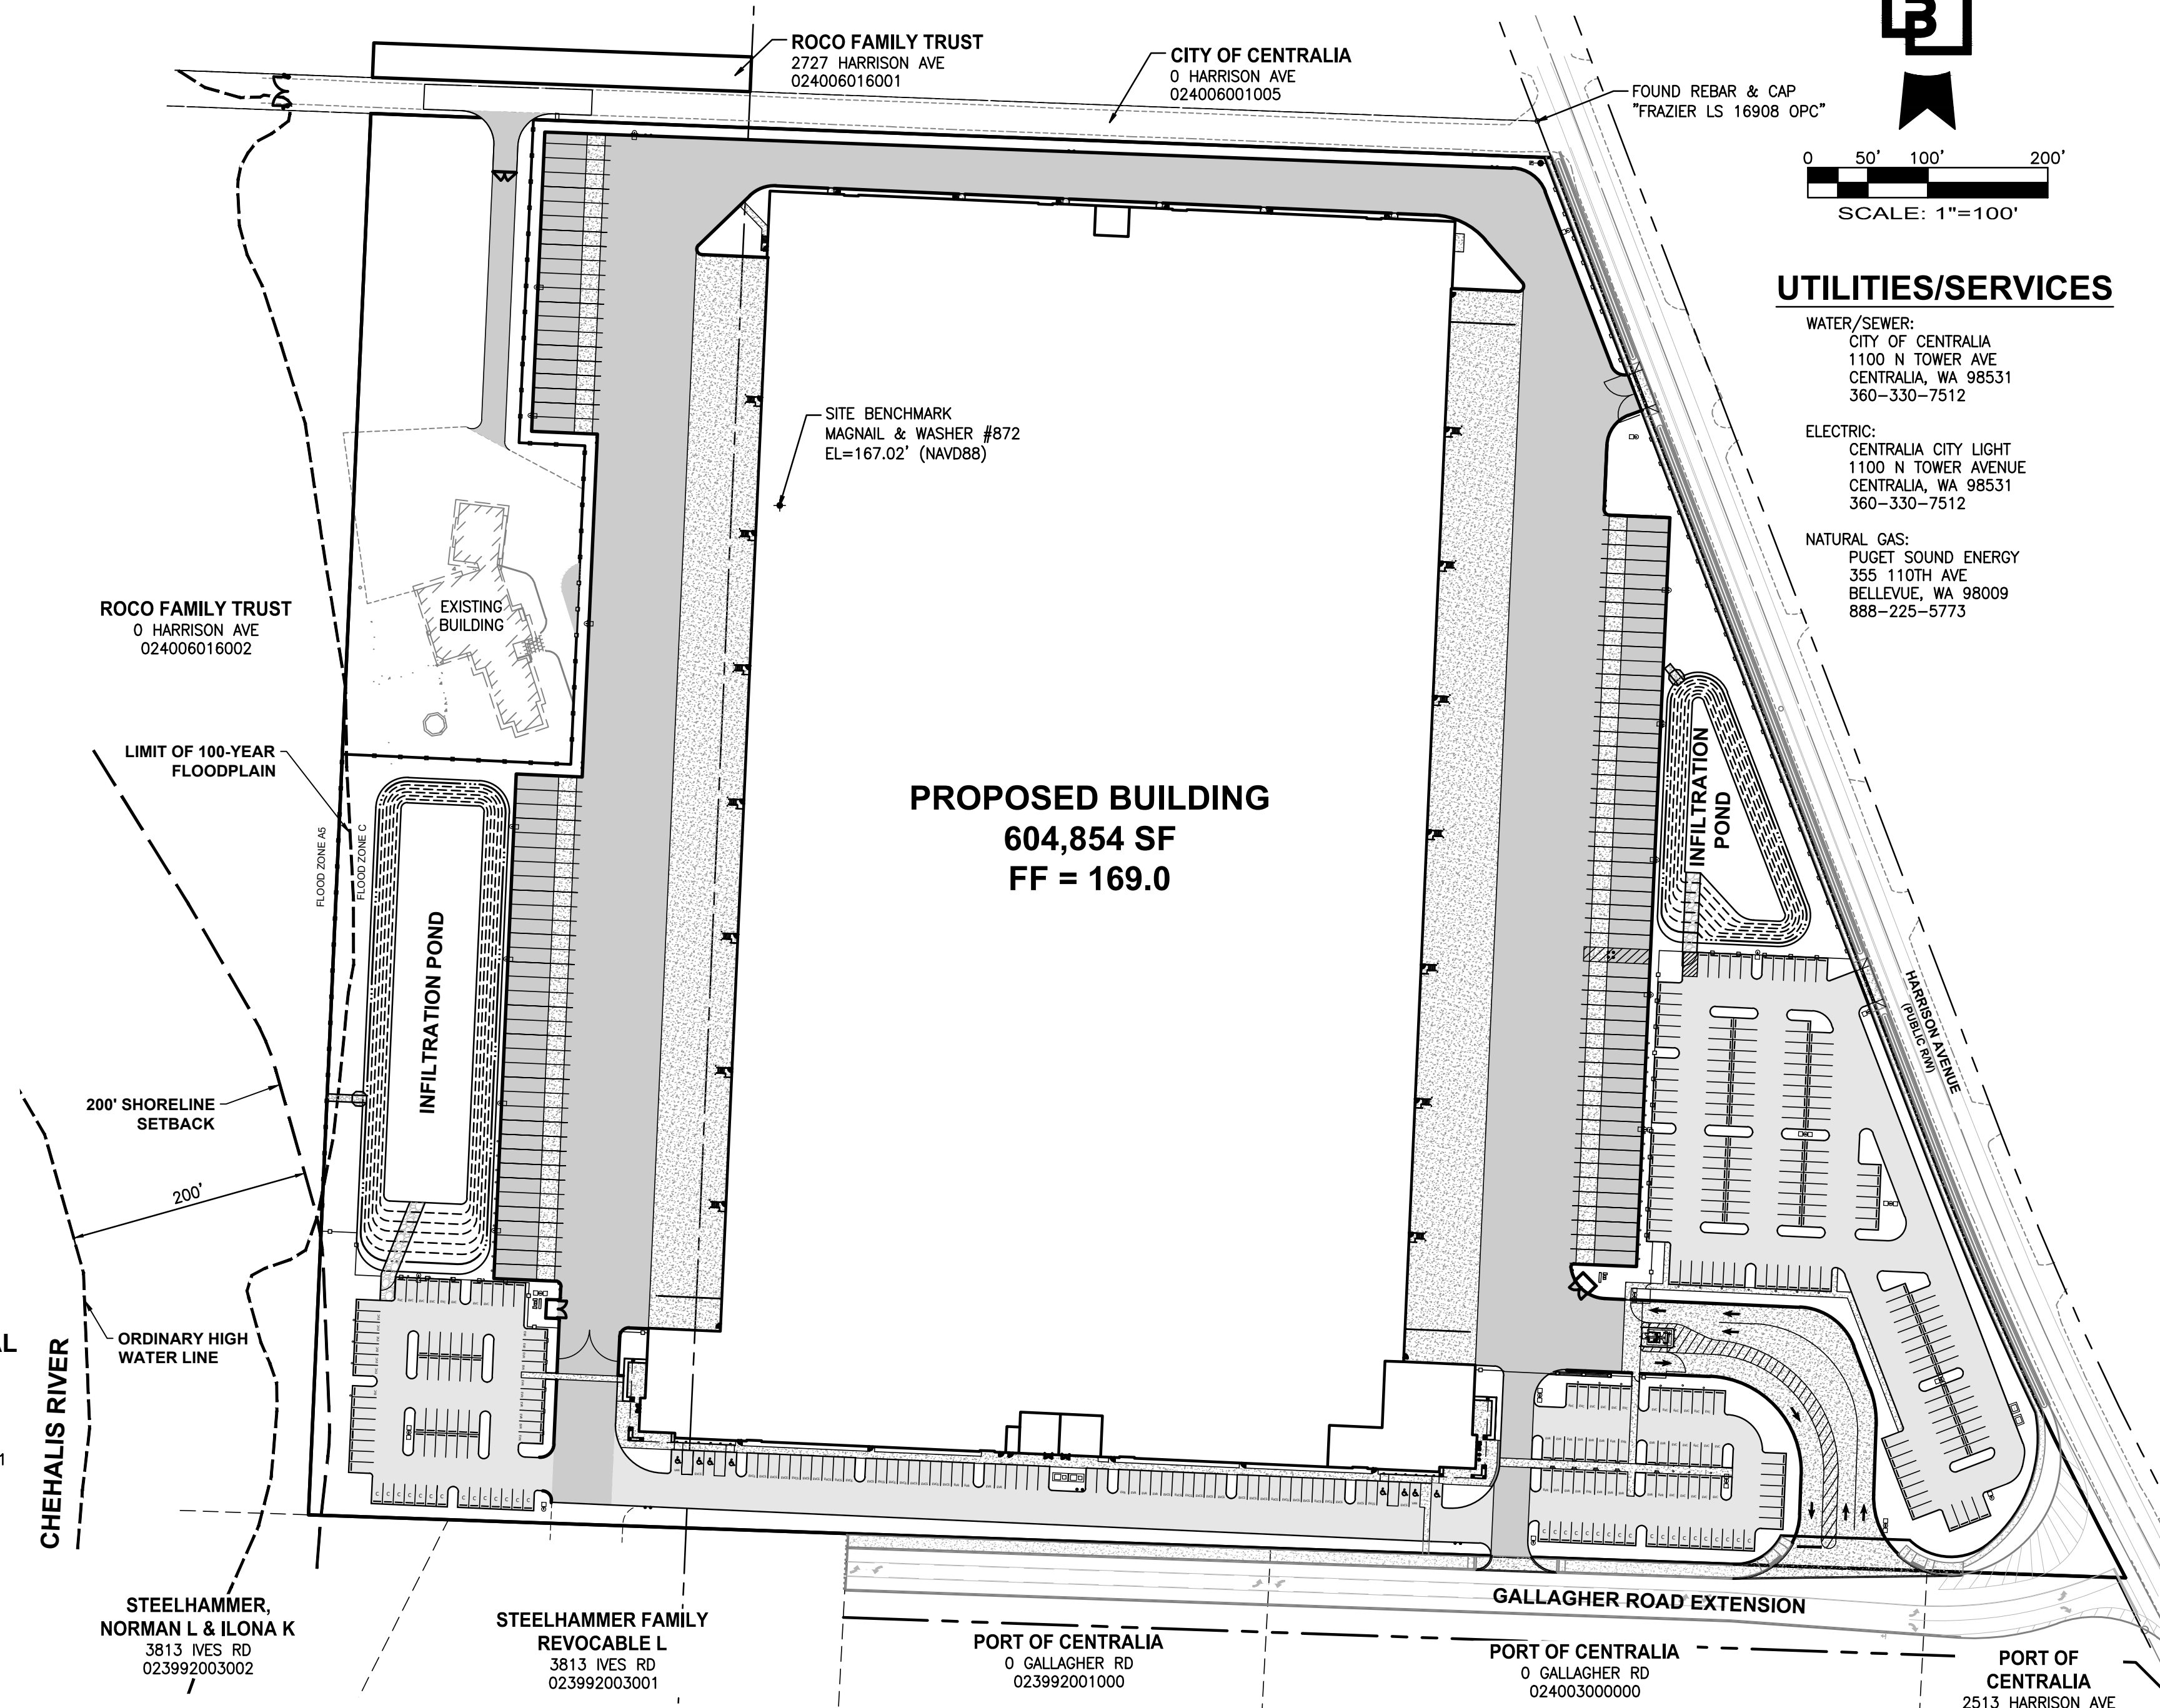

WATER/SEWER:
CITY OF CENTRALIA
1100 N TOWER AVE
CENTRALIA, WA 98531
360-330-7512

ELECTRIC:
CENTRALIA CITY LIGHT
1100 N TOWER AVENUE
CENTRALIA, WA 98531
360-330-7512

NATURAL GAS:
PUGET SOUND ENERGY
355 110TH AVE
BELLEVUE, WA 98009
888-225-5773

HORIZONTAL DATUM:
NAD 83/11
PER WSDOT PUBLISHED MONUMENTS. WSDOT CONTROL POINT "GP21005-61" WAS HELD FOR POSITION, AND A LINE BETWEEN SAID POINT "GP21005-61" AND CONTROL POINT "GP34005-49" WAS HELD FOR ROTATION, BEING NORTH 11°38'34" EAST.

VERTICAL DATUMA
NAVD88
VERTICAL CONTROL PUBLISHED BY WSDOT, POINT "GP21005-61" WAS HELD FOR ELEVATION.
BENCHMARK ELEVATION = 164.16 USFT

TOPOGRAPHIC INFORMATION:
ELEMENTS AND FEATURES DEPICTED HEREON SATISFY THE REQUIREMENTS ESTABLISHED BY W.A.C. 332-130-145 FOR TOPOGRAPHIC ELEMENTS ON MAPS, INCLUDING THE FOLLOWING STATEMENTS:

- THE BASIS OF ELEVATIONS FOR THIS MAP IS NAVD 88 PER WSDOT.
 - BENCHMARK UTILIZED: WSDOT CONTROL POINT "GP21005-61".
 - BENCHMARK ELEVATION: 164.16 FEET (NAVD 88).
- METHOD OF MEASUREMENT: DIFFERENTIAL GPS UTILIZING WASHINGTON STATE REFERENCE NETWORK (WRSN).
- THE PURPOSE OR INTENDED USE OF THE TOPOGRAPHIC ELEMENTS SHOWN HEREON IS: CIVIL DESIGN.
- THE SOURCE OF THE CONTOURS SHOWN HEREON ARE: DIRECT FIELD OBSERVATIONS.
- PROJECT BENCHMARK(S) ESTABLISHED: SET MAGNAIL & WASHER #872 ON THE NORTH SIDE OF THE DRIVEWAY WITH AN OBSERVED ELEVATION OF 167.02 FEET (NAVD 88).
- THE ELEVATIONS AND CONTOUR ACCURACY IS: PER NATIONAL MAPPING STANDARDS, ONE-HALF THE CONTOUR INTERVAL (2')
- LIMITATION OF USE: NONE.
- SOURCE OF BOUNDARY INFORMATION: BARGHAUSE CONSULTING ENGINEERS, INC BOUNDARY SURVEY.
- SOURCE OF UTILITY LOCATION: PRIVATE UTILITY LOCATOR SURFACE MARKINGS SUPPLEMENTED WITH CITY PROVIDED ASBUILT INFORMATION.
- ACCURACY OF UTILITY DEPICTION: LOCATIONS OF UNDERGROUND UTILITIES SHOWN HEREON ARE BASED UPON FIELD MEASUREMENTS.

UTILITY SCOPE OF WORK AS AGREED WITH PROJECT OWNER: MAP ABOVE GROUND VISIBLE UTILITIES UTILIZING DIRECT FIELD OBSERVATIONS, MAP LOCATIONS OF PRIVATE UTILITY LOCATOR PAINT MARKS. GIS AND ASBUILT INFORMATION WILL BE UTILIZED TO VERIFY OBSERVED INFORMATION AND SUPPLEMENT IF NECESSARY.

THIS SURVEY IS A RETRACEMENT OF TRACT 1 OF THE SURVEY RECORDED UNDER AFN. 3327963. FOUND CONTROL FOR THIS SURVEY AGREES WITH SAID SURVEY UNLESS OTHERWISE NOTED.

REFERENCE SURVEYS:

1. RECORD OF SURVEY - AFN. 8801112
2. RECORD OF SURVEY - AFN. 3161254
3. RECORD OF SURVEY - AFN. 3327963
4. RECORD OF SURVEY - AFN. 3338459

TAX PARCEL NUMBER / ADDRESS / LOT AREA:
024006016003 / 2717 HARRISON AVENUE / 1,353,560 ± S.F. (31.07 ± ACRES)

DATE OF SURVEY:
THIS SURVEY REPRESENTS VISIBLE PHYSICAL IMPROVEMENTS AND SITE CONDITIONS EXISTING ON JUNE 28, 2024 & JULY 26, 2024. ALL SURVEY CONTROL INDICATED AS "FOUND" WAS RECOVERED FOR THIS PROJECT IN MAY AND JUNE OF 2024.

FLOOD INFORMATION:
FEDERAL EMERGENCY MANAGEMENT AGENCY (FEMA) INFORMATION: FLOOD INSURANCE RATE MAP (FIRM) No. 5301020041B PANEL 41 OF 800, DATED DECEMBER 15, 1981. THE SUBJECT PROPERTY IS IN ZONE C (NO SHADING), AREAS OF MINIMAL FLOODING.

TITLE COMMITMENT:

ALL TITLE INFORMATION SHOWN ON THIS MAP, INCLUDING APPURTENANT EASEMENTS AND ADJOINING DEEDS FOR UNPLANNED LOTS, IF ANY, HAS BEEN EXTRACTED FROM AMFIRST TITLE INSURANCE COMPANY OWNERS POLICY COMMITMENT TO THE REGULATOR, DATED 08/19/2014 AT 6:00 A.M. IN PREPARATION OF THIS MAP. BARGHAUSEN CONSULTING ENGINEERS, INC. HAS CONDUCTED NO INDEPENDENT TITLE SEARCH NOR IS BARGHAUSEN CONSULTING ENGINEERS, INC. AWARE OF ANY TITLE ISSUES AFFECTING THE SURVEYED PROPERTY OTHER THAN THOSE SHOWN ON THE MAP AND DISCLOSED BY SAID COMMITMENT. BARGHAUSEN CONSULTING ENGINEERS, INC. HAS REVIEWED THIS TITLE COMPANY'S REPRESENTATIONS OF THE TITLE'S CONDITION TO PREPARE THIS SURVEY AND THEREFORE BARGHAUSEN CONSULTING ENGINEERS, INC. QUALIFIES THE MAP'S ACCURACY AND COMPLETENESS TO THAT EXTENT.

LEGAL DESCRIPTION
(PER ABOVE REFERENCED TITLE REPORT)
TRACT 1 OF SURVEY RECORDED JUNE 10, 2009 UNDER AUDITOR'S FILE NO. 3327963 IN VOLUME 27 OF
SURVEYS, PAGE 67, BEING A PORTION OF THE U.S. FORD DONATION LAND CLAIM AND THE NORTH HALF
SECTION 36, TOWNSHIP 15 NORTH, RANGE 3 WEST, W.M.

EXCEPT THAT PORTION CONVEYED TO THE CITY OF CENTRALIA IN DEED RECORDED JUNE 25, 2002 UNDER AUDITOR'S FILE NO. 3141875.

LEWIS COUNTY, WASHINGTON

CONTRACTOR SHALL HAVE ALL PROPERTY LINES AND CIVIL IMPROVEMENTS DEPICTED ON THESE PLANS STAKED FOR CONSTRUCTION BY A LICENSED SURVEYOR. LICENSED SURVEYOR SHALL STAKE ALL ITEMS USING COORDINATE GEOMETRY (RECTIFIED TO SITE CONTROL) CONTAINED IN CAD DRAWING FILES PROVIDED BY BARGHAUSEN CONSULTING ENGINEERS, INC. IT IS THE CONTRACTOR'S RESPONSIBILITY TO RETRIEVE LATEST CAD FILES FROM BARGHAUSEN CONSULTING ENGINEERS INC., REFLECTING ANY ISSUED PLAN REVISIONS. BARGHAUSEN CONSULTING ENGINEERS SHALL IMMEDIATELY BE NOTIFIED OF ANY DISCREPANCIES PRIOR TO THE START OF CONSTRUCTION.

Title: **COVER SHEET**
FOR
FORDS PRAIRIE INDUSTRIAL PARK



LOGISTICS
PROPERTY
CO

For:



Designed	JT	Scale: Horizontal 1" = 100' Vertical —
Drawn	JT	
Checked	DKB	
Approved	DKB	

Job Number

23090

Sheet

C1

of


22



Barghausen Consulting Engineers, LLC.

18215 72nd Avenue South
Kent, WA 98032
425.251.6222

barghausen.com

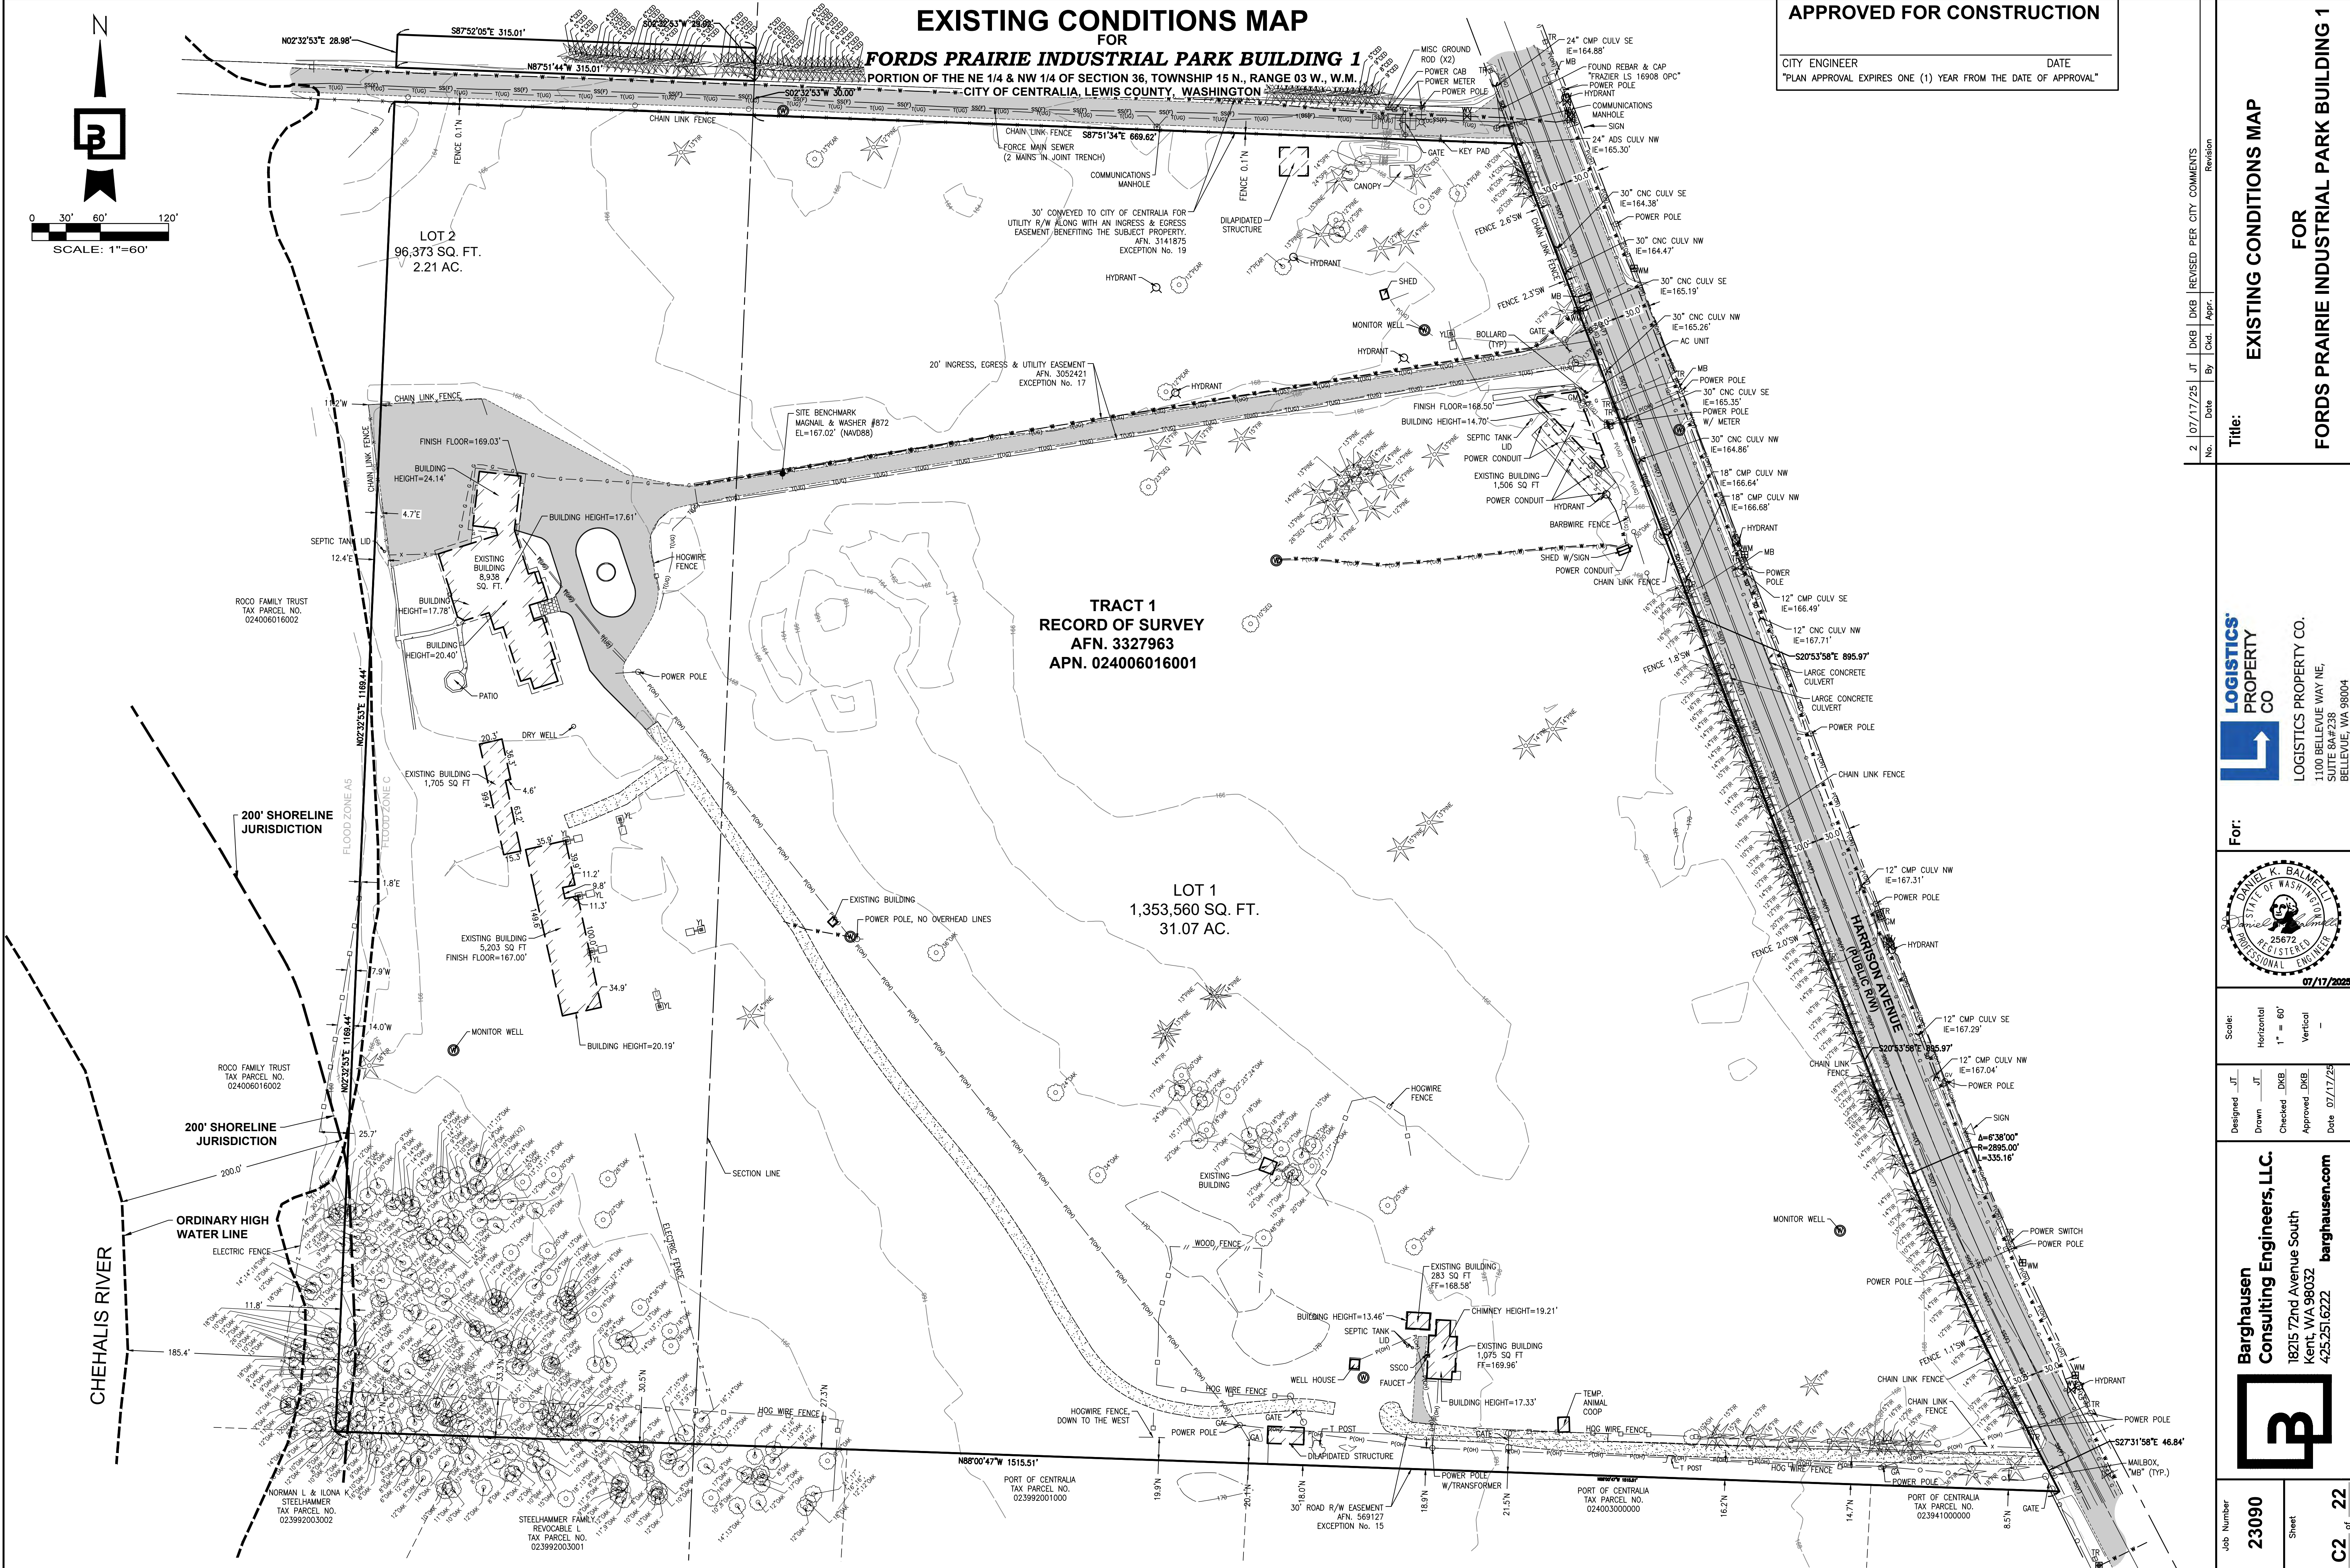

APPROVED FOR CONSTRUCTION

CITY ENGINEER _____ DATE _____

"PLAN APPROVAL EXPIRES ONE (1) YEAR FROM THE DATE OF APPROVAL"


2 07/17/25

Revision	By	Date	Comments
1	JT	07/17/25	Initial Design
2	DKB	07/17/25	Revised Per City Comments

Title: **EXISTING CONDITIONS MAP FOR FORDS PRAIRIE INDUSTRIAL PARK BUILDING 1**

LOGISTICS' PROPERTY CO.

LOGISTICS PROPERTY CO.
1100 BELLEVUE WAY NE,
SUITE 84238
BELLEVUE, WA 98004

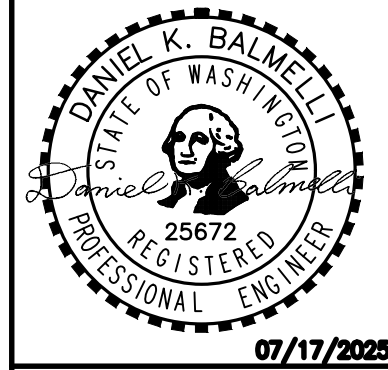

Scale: Horizontal 1" = 60' Vertical 1" = 60'

Designed: JT Drawn: JT Checked: DKB Approved: DKB Date: 07/17/25

Barghausen Consulting Engineers, LLC.
18215 72nd Avenue South
Kent, WA 98032
425.251.6222 barghausen.com



Job Number: **23090** Sheet: **C2** of **22**

CIVIL SITE PLAN AND KEY MAP

FOR
FORDS PRAIRIE INDUSTRIAL PARK BUILDING 1
PORTION OF THE NE 1/4 & NW 1/4 OF SECTION 36, TOWNSHIP 15 N., RANGE 03 W., W.M. 0 HARRISON AVE
CITY OF CENTRALIA, LEWIS COUNTY, WASHINGTON

APPROVED FOR CONSTRUCTION

CITY ENGINEER DATE
"PLAN APPROVAL EXPIRES ONE (1) YEAR FROM THE DATE OF APPROVAL"

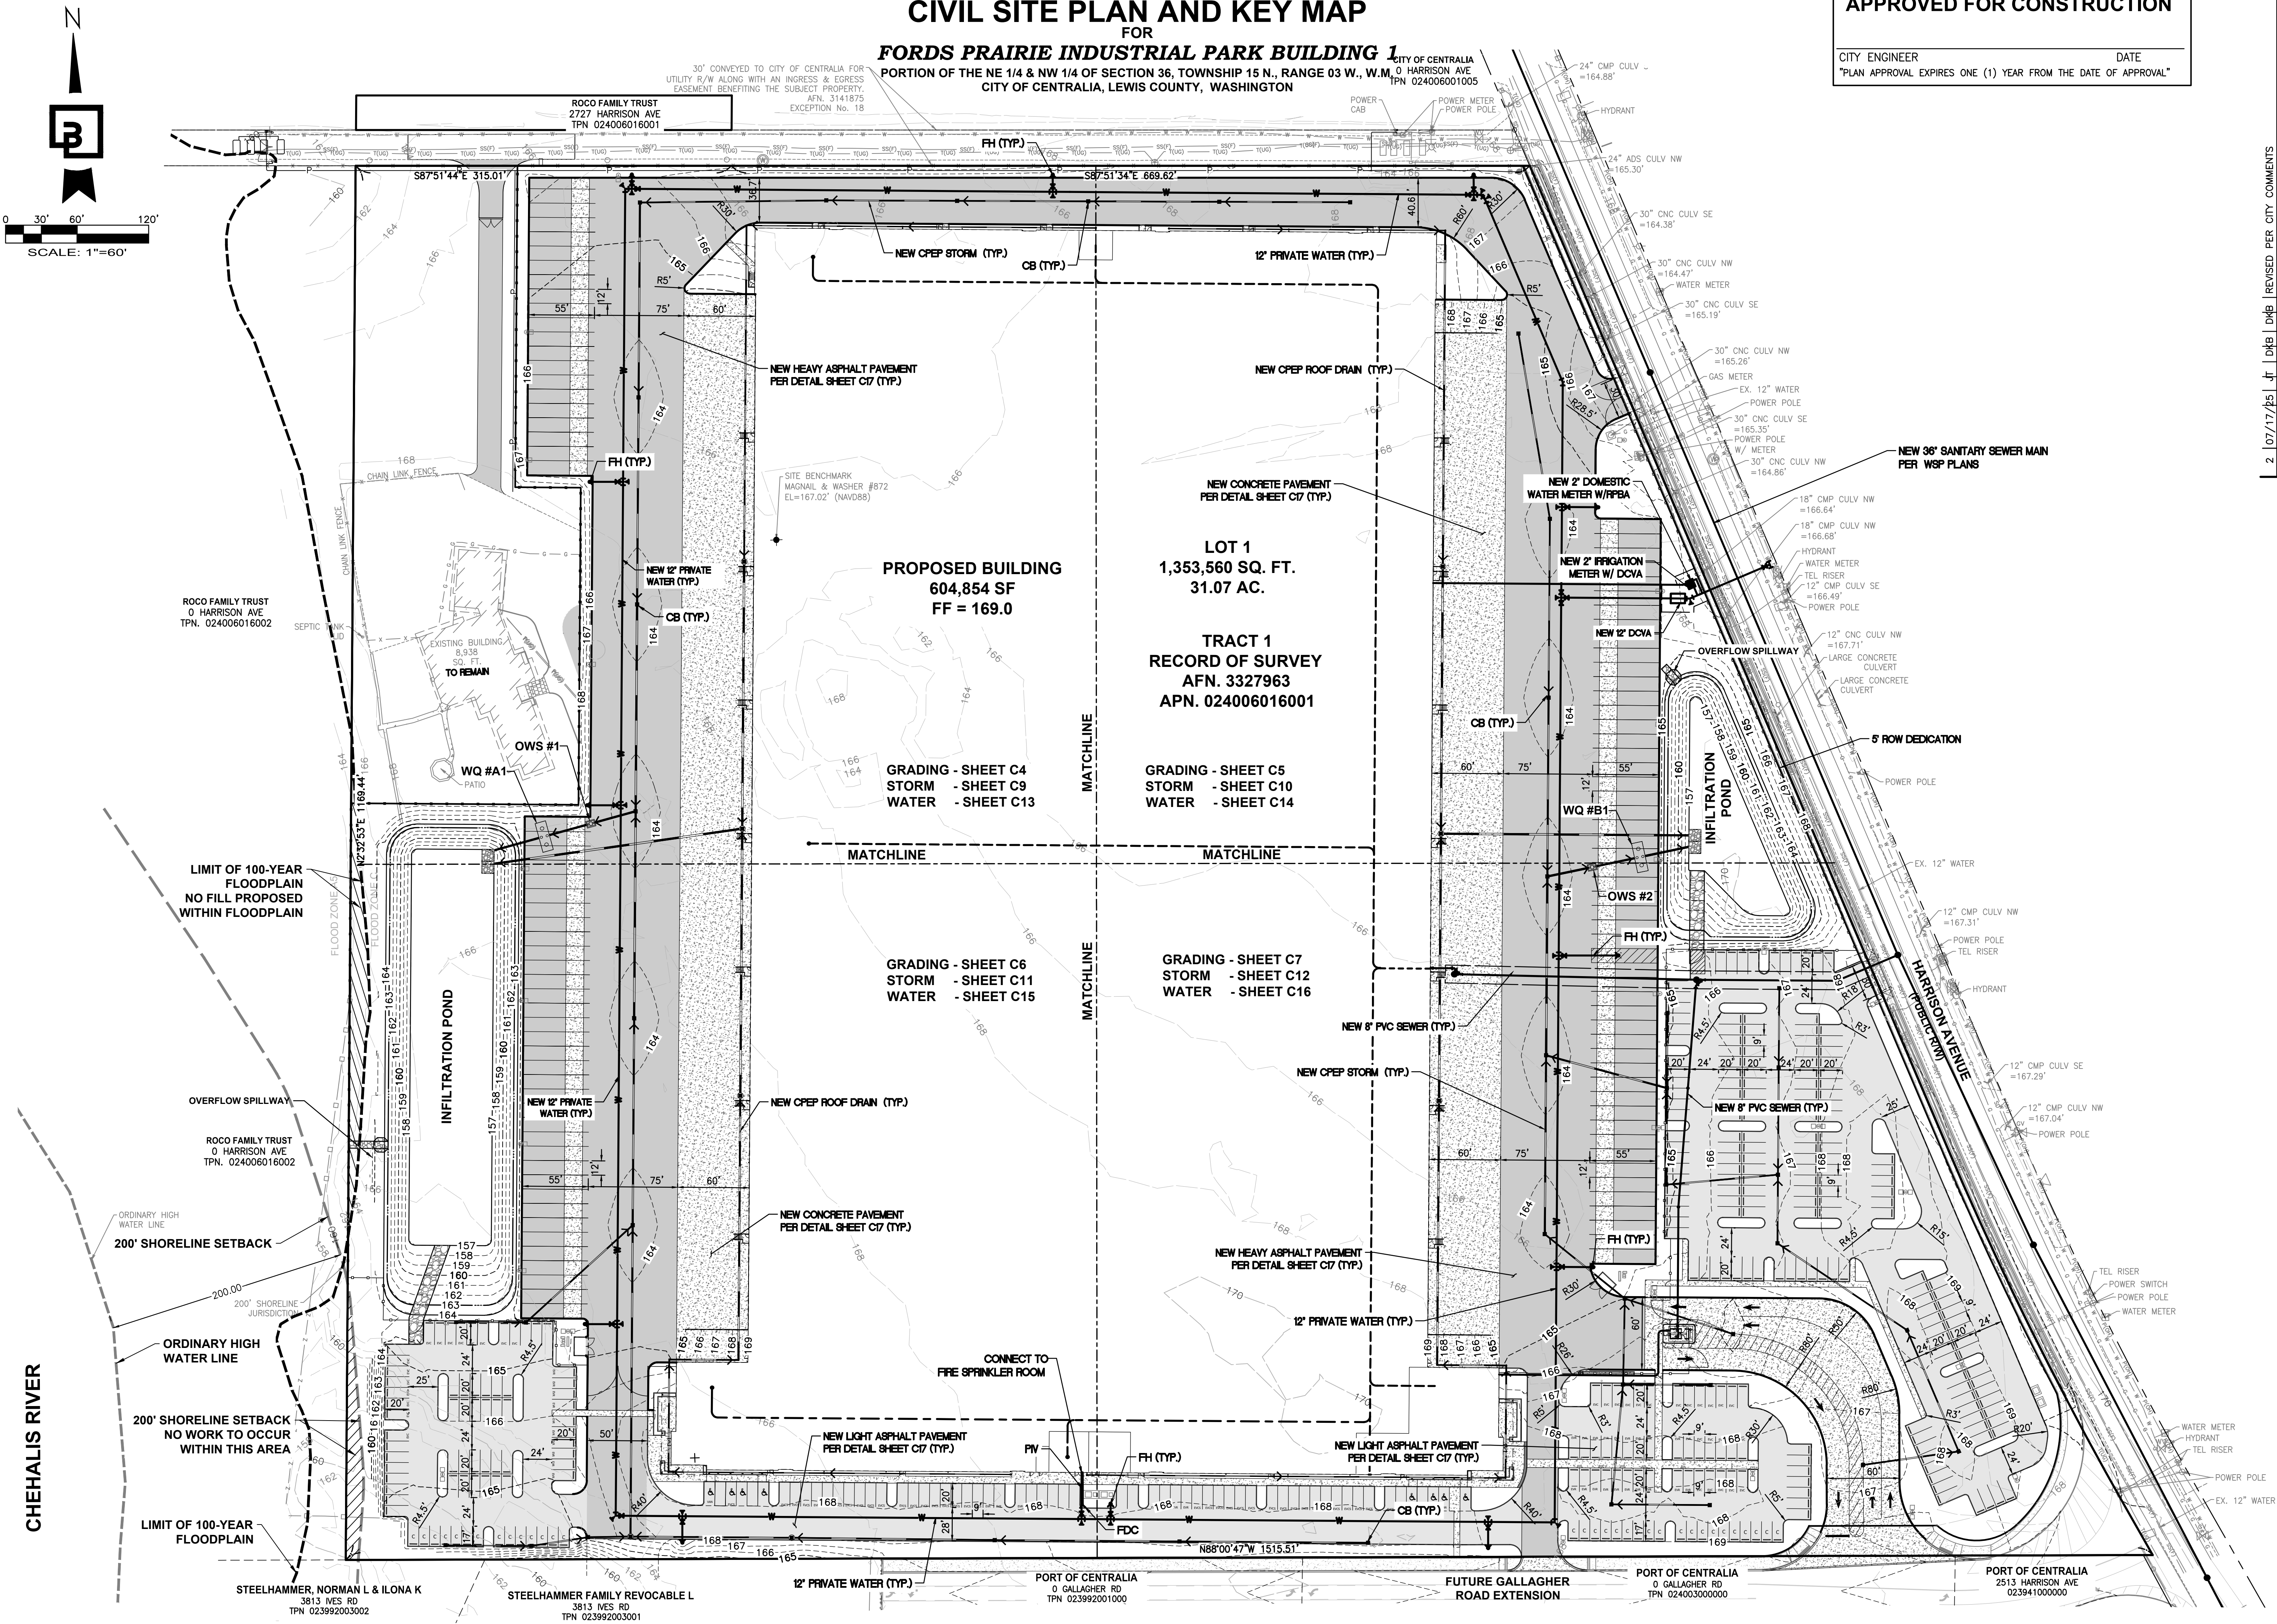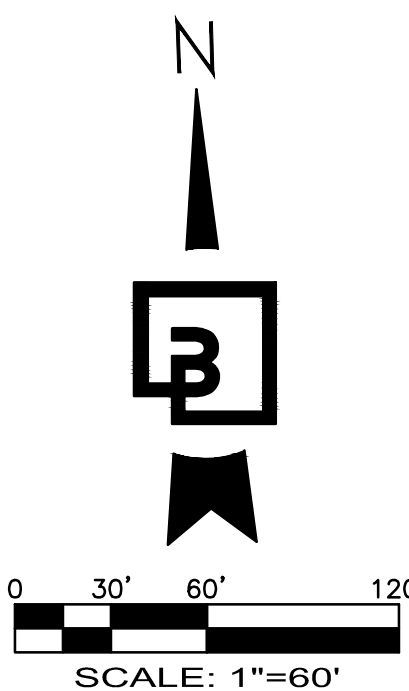

2 07/17/25 JT DKB DMB
No. Date By City COMMENTS

Title:

CIVIL SITE PLAN AND
KEY MAP
FOR

FORDS PRAIRIE INDUSTRIAL PARK BUILDING 1




LOGISTICS PROPERTY CO.
1100 BELLEVUE WAY NE,
SUITE 84238
BELLEVUE, WA 98004

For:




Scale:
Horizontal 1" = 60'
Vertical 1" = 60'
Designed JT
Drawn JT
Checked DKB
Approved DKB
Date 07/17/25

Barghausen
Consulting Engineers, LLC.
18215 72nd Avenue South
Kent, WA 98032
425.251.6222
barghausen.com

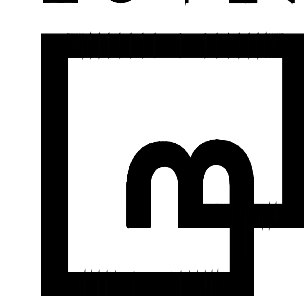

Job Number
23090
Sheet
C3 of 22

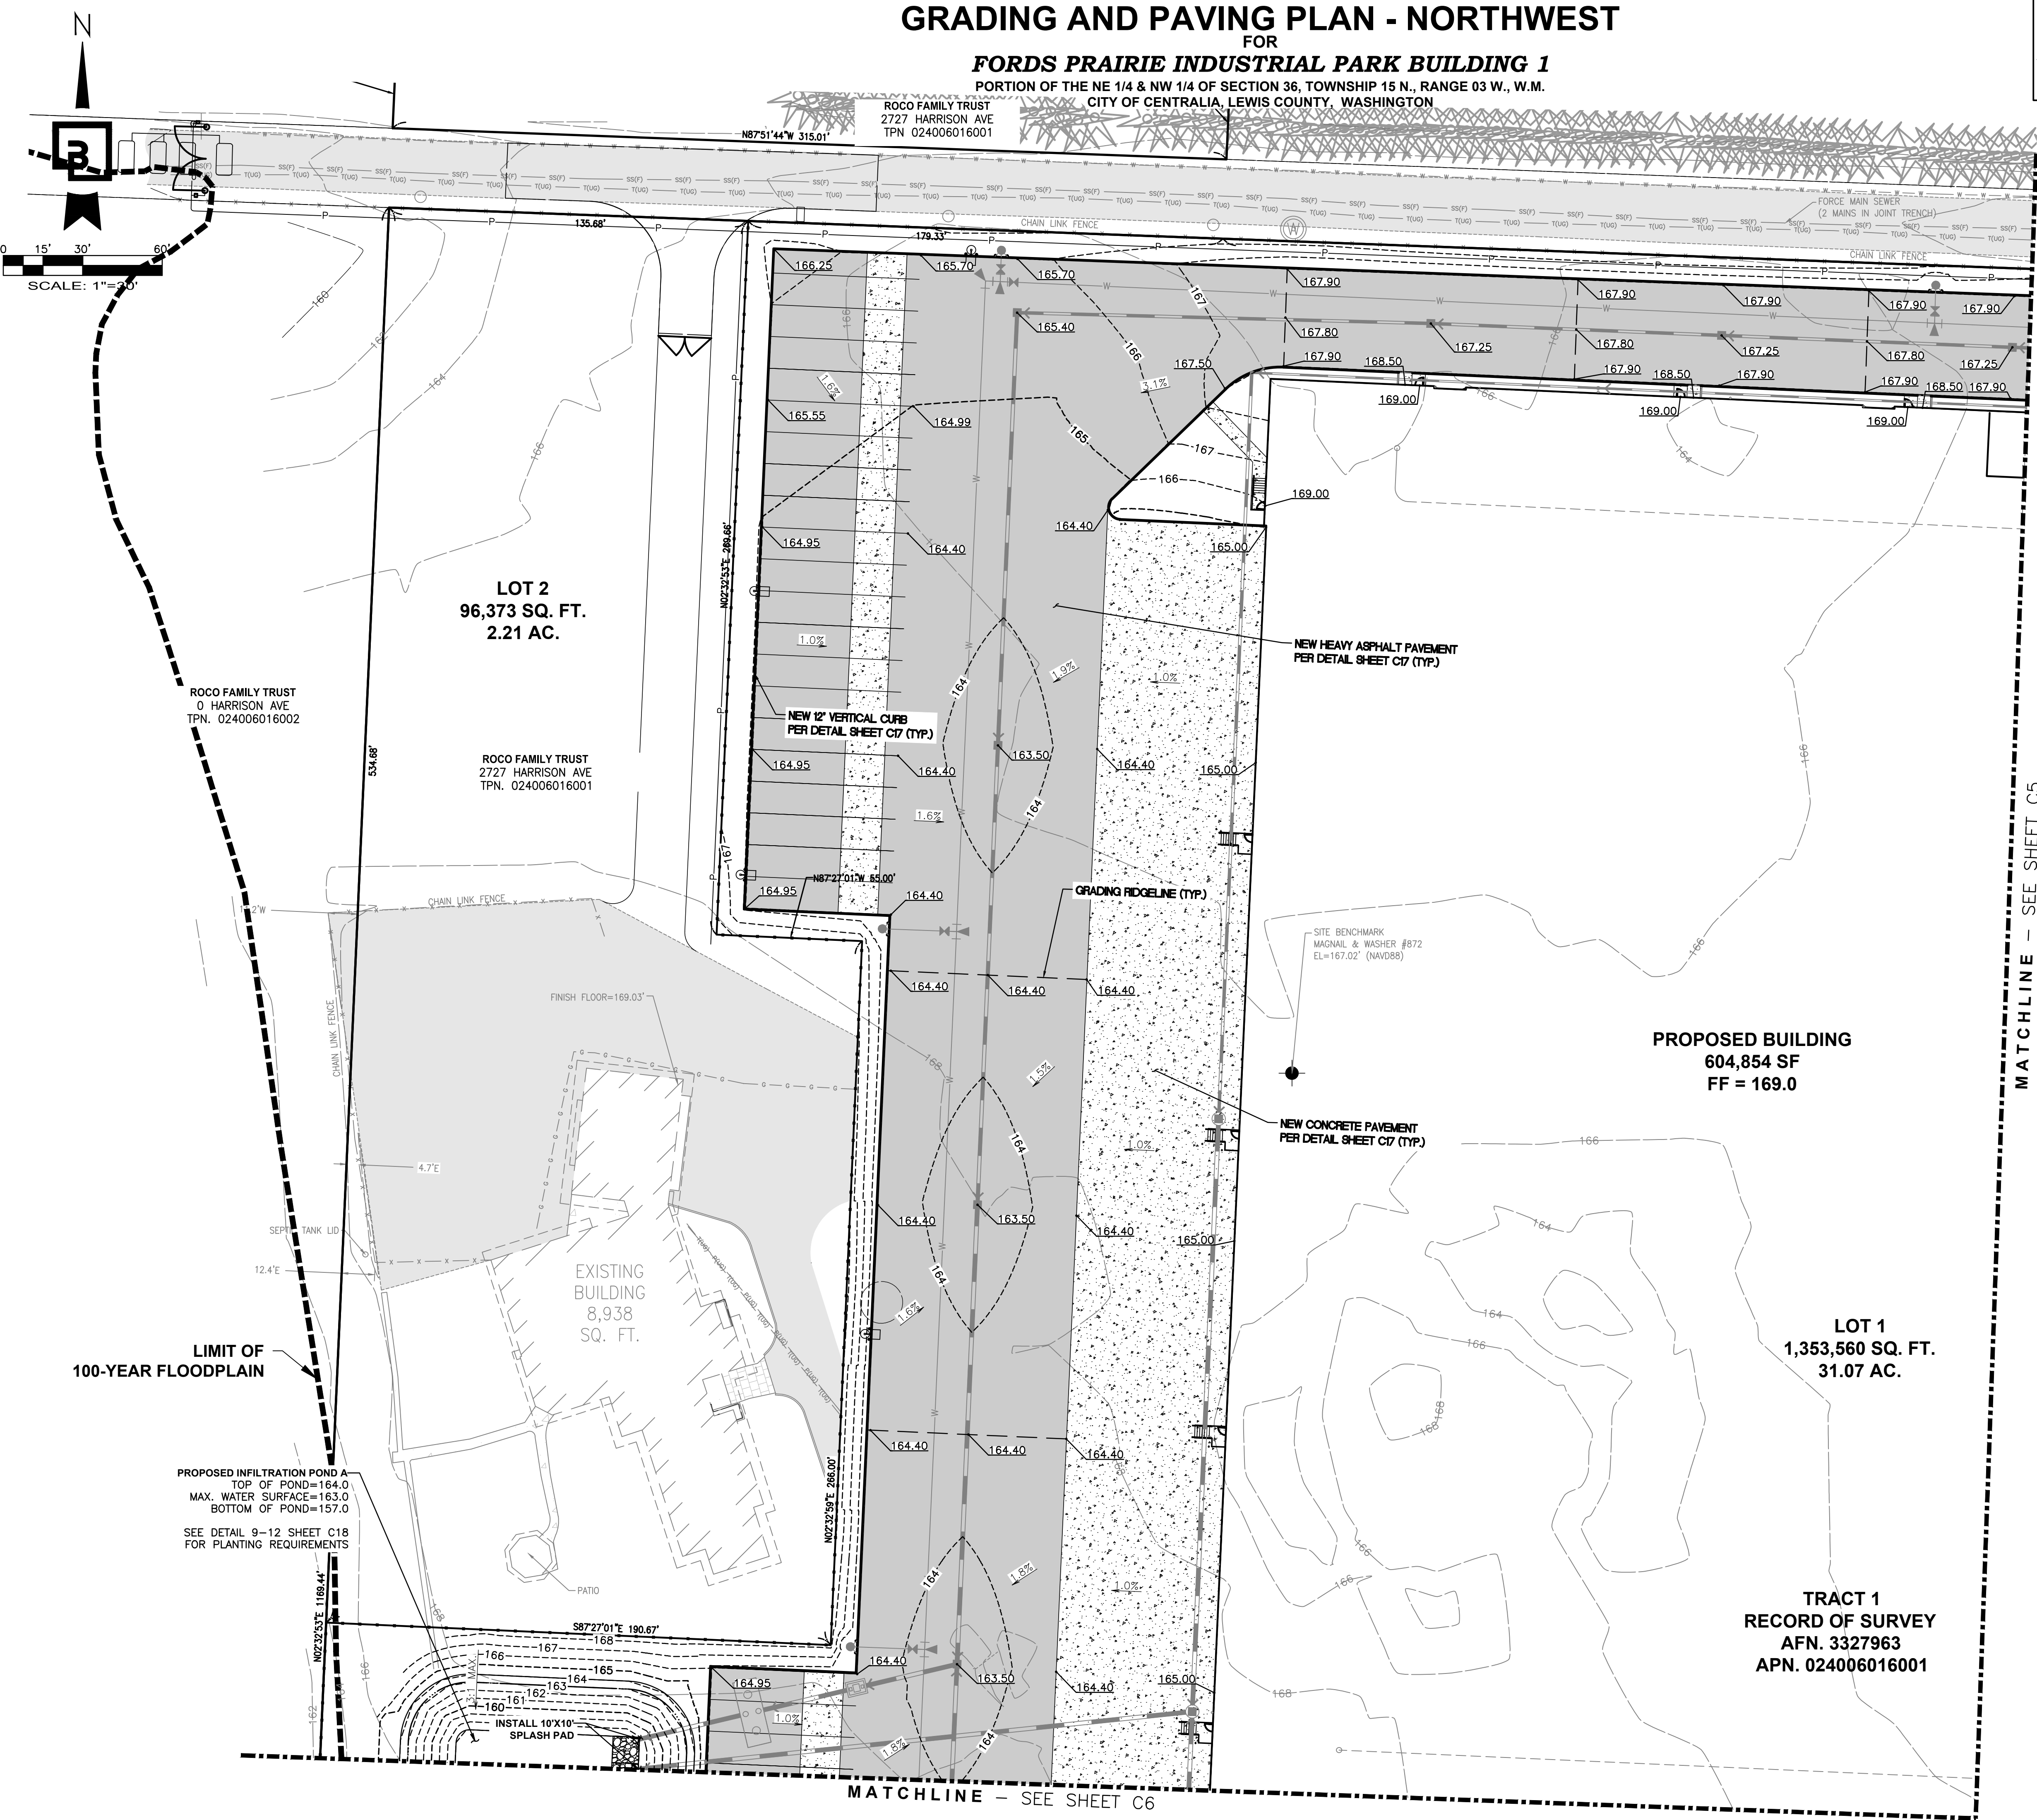


APPROVED FOR CONSTRUCTION

CITY ENGINEER _____ DATE _____

"PLAN APPROVAL EXPIRES ONE (1) YEAR FROM THE DATE OF APPROVAL"

NOTE:
SEE SHEET C22 FOR INADVERTENT DISCOVERY PLAN NOTES AND DETAILS.

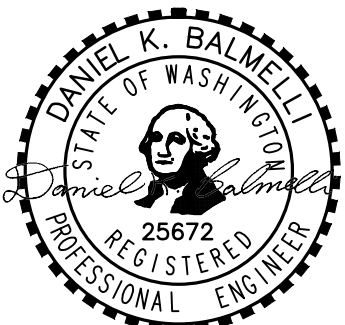Job Number 23090		Sheet C4 of 22	
Title: GRADING AND PAVING PLAN - NORTHWEST FOR FORDS PRAIRIE INDUSTRIAL PARK BUILDING 1			
For:  LOGISTICS PROPERTY CO. LOGISTICS PROPERTY CO., 1100 BELLEVUE WAY NE, SUITE 84238 BELLEVUE, WA 98004			
Professional Engineer Seal:  DAVID K. BARMEL STATE OF WASHINGTON 25672 REGISTERED PROFESSIONAL ENGINEER 07/17/2025			
Scale: Horizontal 1" = 30' Vertical 1" = 10'			
Designed _____ Drawn _____ Checked _____ Approved _____ Date 07/17/25			
Barghausen Consulting Engineers, LLC. 18215 72nd Avenue South Kent, WA 98032 425.251.6222 barghausen.com			
P:\23000a\23090\engineering\23090-g.dwg 7/17/2025 3:09 PM JTWNE			

FORDS PRAIRIE INDUSTRIAL PARK BUILDING 1
PORTION OF THE NE 1/4 & NW 1/4 OF SECTION 36, TOWNSHIP 15 N., RANGE 03 W., W.M.
CITY OF CENTRALIA, LEWIS COUNTY, WASHINGTON

CITY ENGINEER	DATE
"PLAN APPROVAL EXPIRES ONE (1) YEAR FROM THE DATE OF APPROVAL"	

[illegible]

Profile view of the proposed road. The profile shows the existing grade at profile (dashed line) and the proposed grade at profile (solid line). The profile includes a curb, a proposed fence, a 5' ROW, and a property line. The profile is plotted against stationing from 0+00 to 1+60 and elevation from 155 to 170 feet.

Station	Existing Grade at Profile (ft)	Proposed Grade at Profile (ft)
0+00	167.78	164.97
0+20	167.78	159.00
0+40	168.07	157.00
0+60	168.35	157.00
0+80	168.44	159.61
1+00	168.84	163.11
1+20	168.11	168.79
1+40	169.53	169.53

Profile view of the proposed road. The profile shows the existing grade at profile (dashed line) and the proposed grade at profile (solid line). The profile includes a curb, a proposed fence, a 5' ROW, and a property line. The profile is plotted against stationing from 0+00 to 1+60 and elevation from 155 to 170 feet.

Station	Existing Grade at Profile (ft)	Proposed Grade at Profile (ft)
0+00	167.78	164.97
0+20	167.78	159.00
0+40	168.07	157.00
0+60	168.35	157.00
0+80	168.44	159.61
1+00	168.84	163.11
1+20	168.11	168.79
1+40	169.53	169.53

TRACT 1
RECORD OF SURVEY
AFN. 3327963
APN. 024006016001

LOGISTICS
PROPERTY
CO

LOGISTICS PROPERTY CO.
1100 BELLEVUE WAY NE,
SUITE 8A#238
BELLEVUE, WA 98004

A circular professional engineer seal for Daniel K. Balmelli, State of Washington, No. 25672. The seal features a portrait of a man in the center, surrounded by the text "DANIEL K. BALMELLI", "STATE OF WASHINGTON", "25672", and "REGISTERED PROFESSIONAL ENGINEER". A signature "Daniel K. Balmelli" is written across the seal.

**Barghausen
Consulting Engineers, LLC.**
18215 72nd Avenue South
Kent, WA 98032
425.251.6222 **barghausen.com**

23090


Sheet

C5 22 of 23090

\\jtowne\23000s\23090\engineering\23090-g.dwg 7/17/2025 4:37 PM JTOWNE

PORTION OF THE NE 1/4 & NW 1/4 OF SECTION 36, TOWNSHIP 15 N., RANGE 03 W., W.M.
CITY OF CENTRALIA, LEWIS COUNTY, WASHINGTON

CITY ENGINEER	DATE
"PLAN APPROVAL EXPIRES ONE (1) YEAR FROM THE DATE OF APPROVAL"	

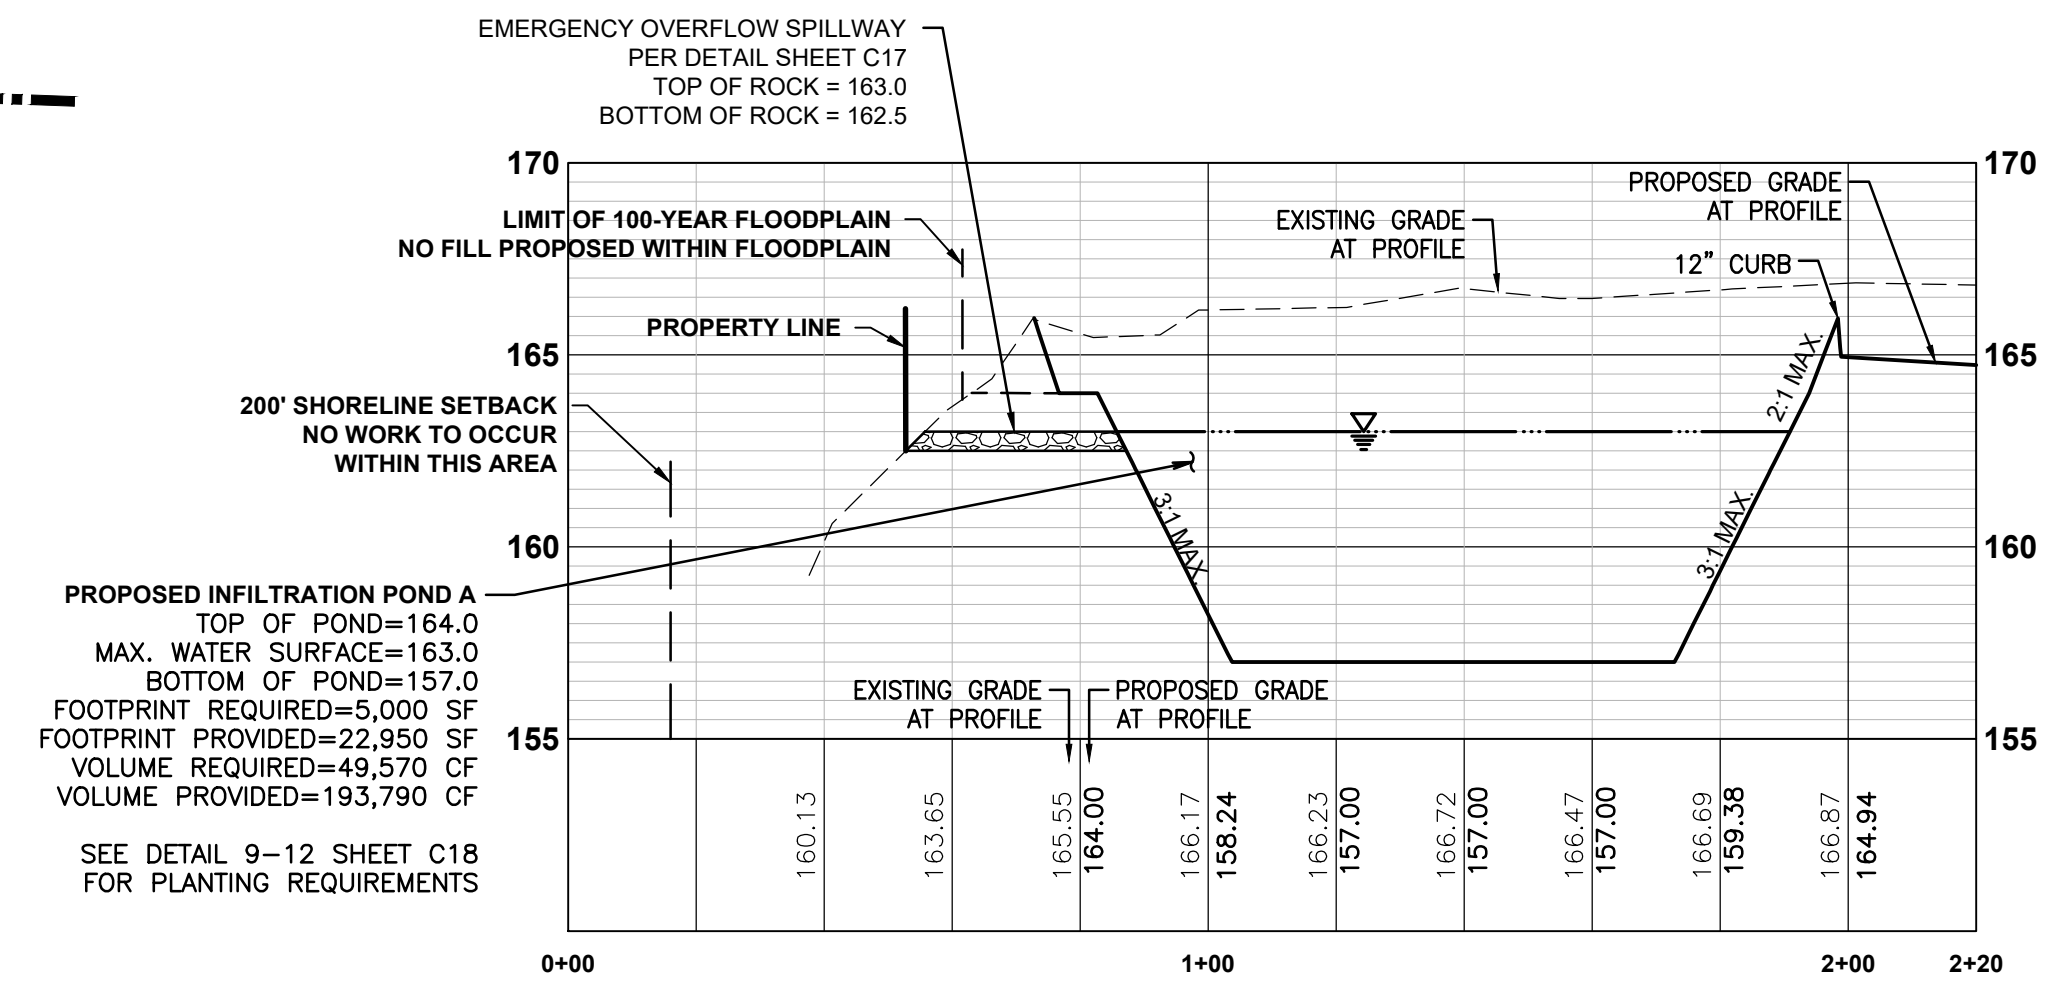

MATCHLINE - SEE SHEET C7

2	07/17/25	JT	DKB	DKB	REVISED PER CITY COMMENTS
No.	Date	By	Ckd.	Appr.	Revision

Title: **GRADING AND PAVING PLAN -
NORTHEAST
FOR
FORDS PRAIRIE INDUSTRIAL PARK BUILDING**

LOGISTICS
PROPERTY
CO

LOGISTICS PROPERTY CO.
1100 BELLEVUE WAY NE,
SUITE 8A#238
BELLEVUE, WA 98004

For:



Designed	JT
Drawn	JT
Checked	DKB
Approved	DKB
Date	07/17/25

**Barghausen
Consulting Engineers, LLC.**
18215 72nd Avenue South
Kent, WA 98032
425.251.6222 **barghausen.com**



Sheet
23090
C6 of 22

P:\23000s\23090\engineering\23090-g.dwg 7/17/2025 4:37 PM JTOWNE

PORTION OF THE NE 1/4 & NW 1/4 OF SECTION 36, TOWNSHIP 15 N., RANGE 03 W., W.M.
CITY OF CENTRALIA, LEWIS COUNTY, WASHINGTON

CITY ENGINEER	DATE
"PLAN APPROVAL EXPIRES ONE (1) YEAR FROM THE DATE OF APPROVAL"	

NOTE:

PORT OF CENTRALIA
2513 HARRISON AVE
023941000000

C7 of 22

P:\23000s\23090\engineering\23090-g.dwg 7/17/2025 4:31 PM JTOWNE




NOTE:
SEE SHEET C22 FOR INADVERTENT DISCOVERY PLAN NOTES AND DETAILS.

GRADING DETAILS
FOR
FORDS PRAIRIE INDUSTRIAL PARK BUILDING 1
PORTION OF THE NE 1/4 & NW 1/4 OF SECTION 36, TOWNSHIP 15 N., RANGE 03 W., W.M.
CITY OF CENTRALIA, LEWIS COUNTY, WASHINGTON


APPROVED FOR CONSTRUCTION

CITY ENGINEER _____ DATE _____
"PLAN APPROVAL EXPIRES ONE (1) YEAR FROM THE DATE OF APPROVAL"

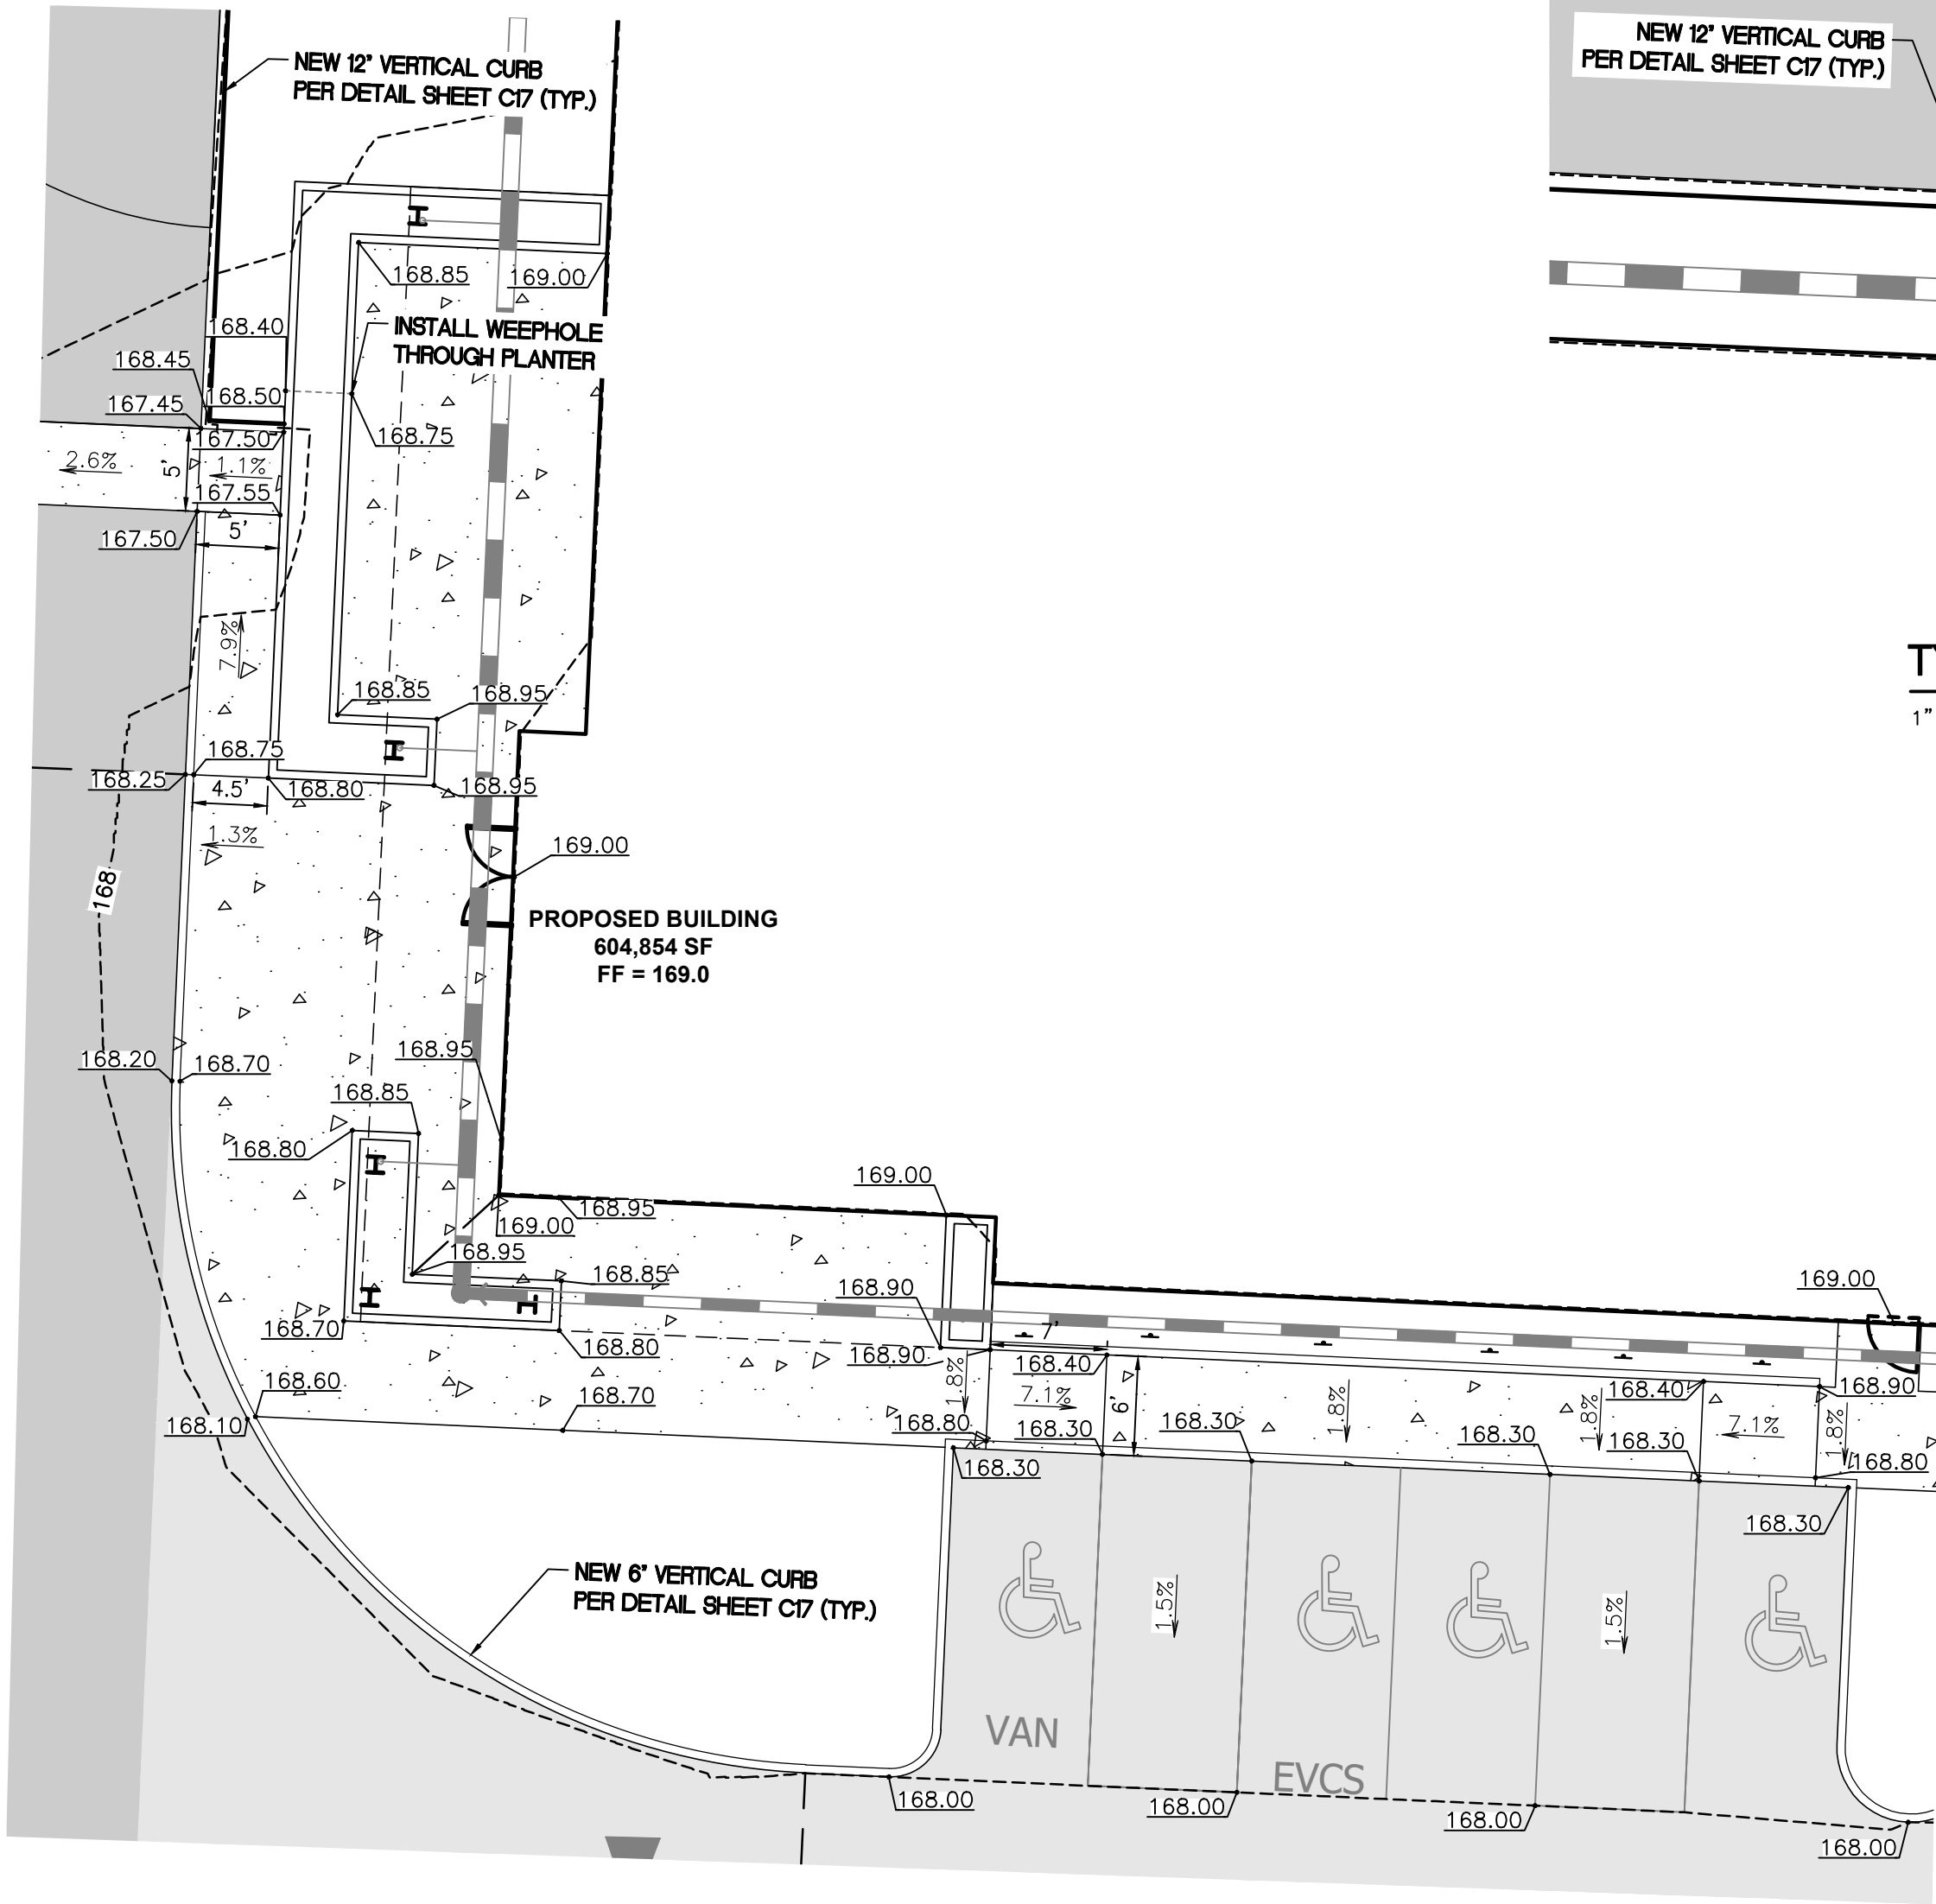


SOUTHWEST GRADING DETAIL

1" = 10'

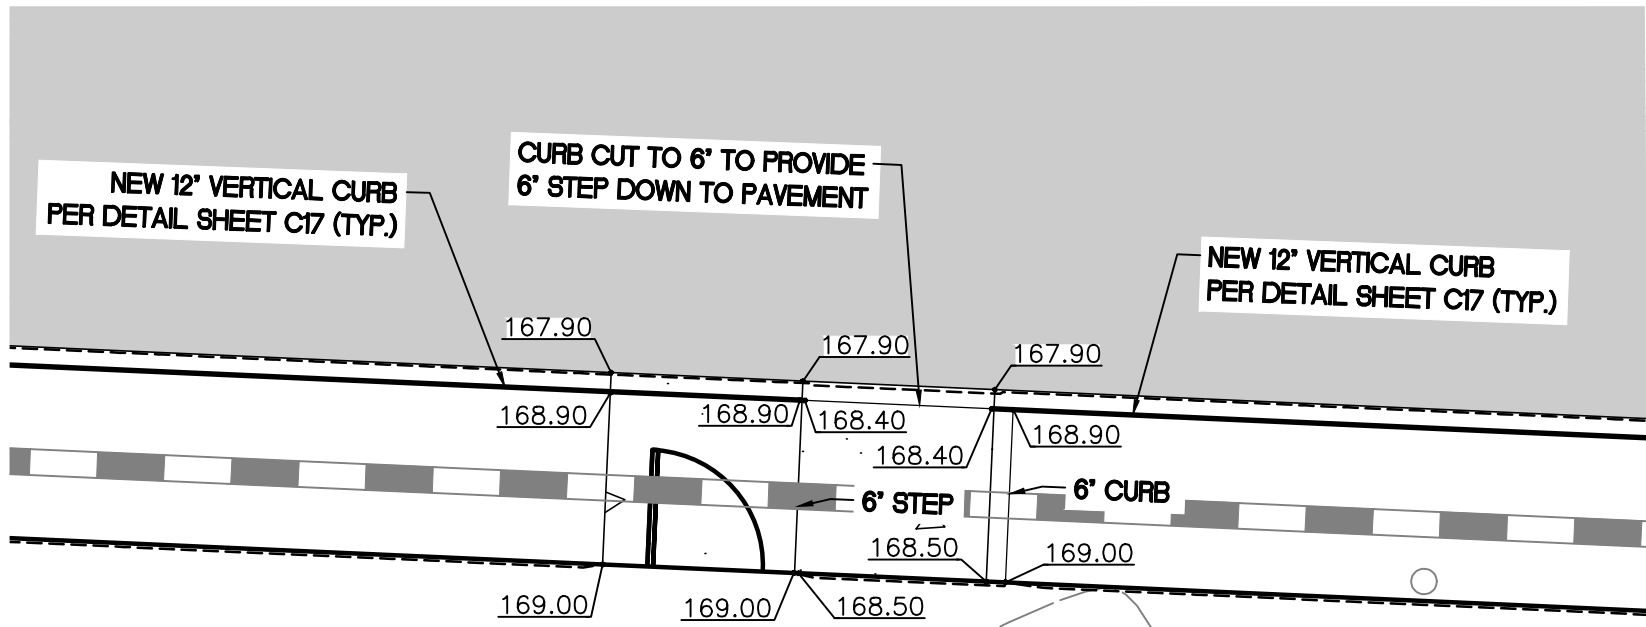


TYPICAL DOOR LANDING GRADING DETAIL

1" = 5'

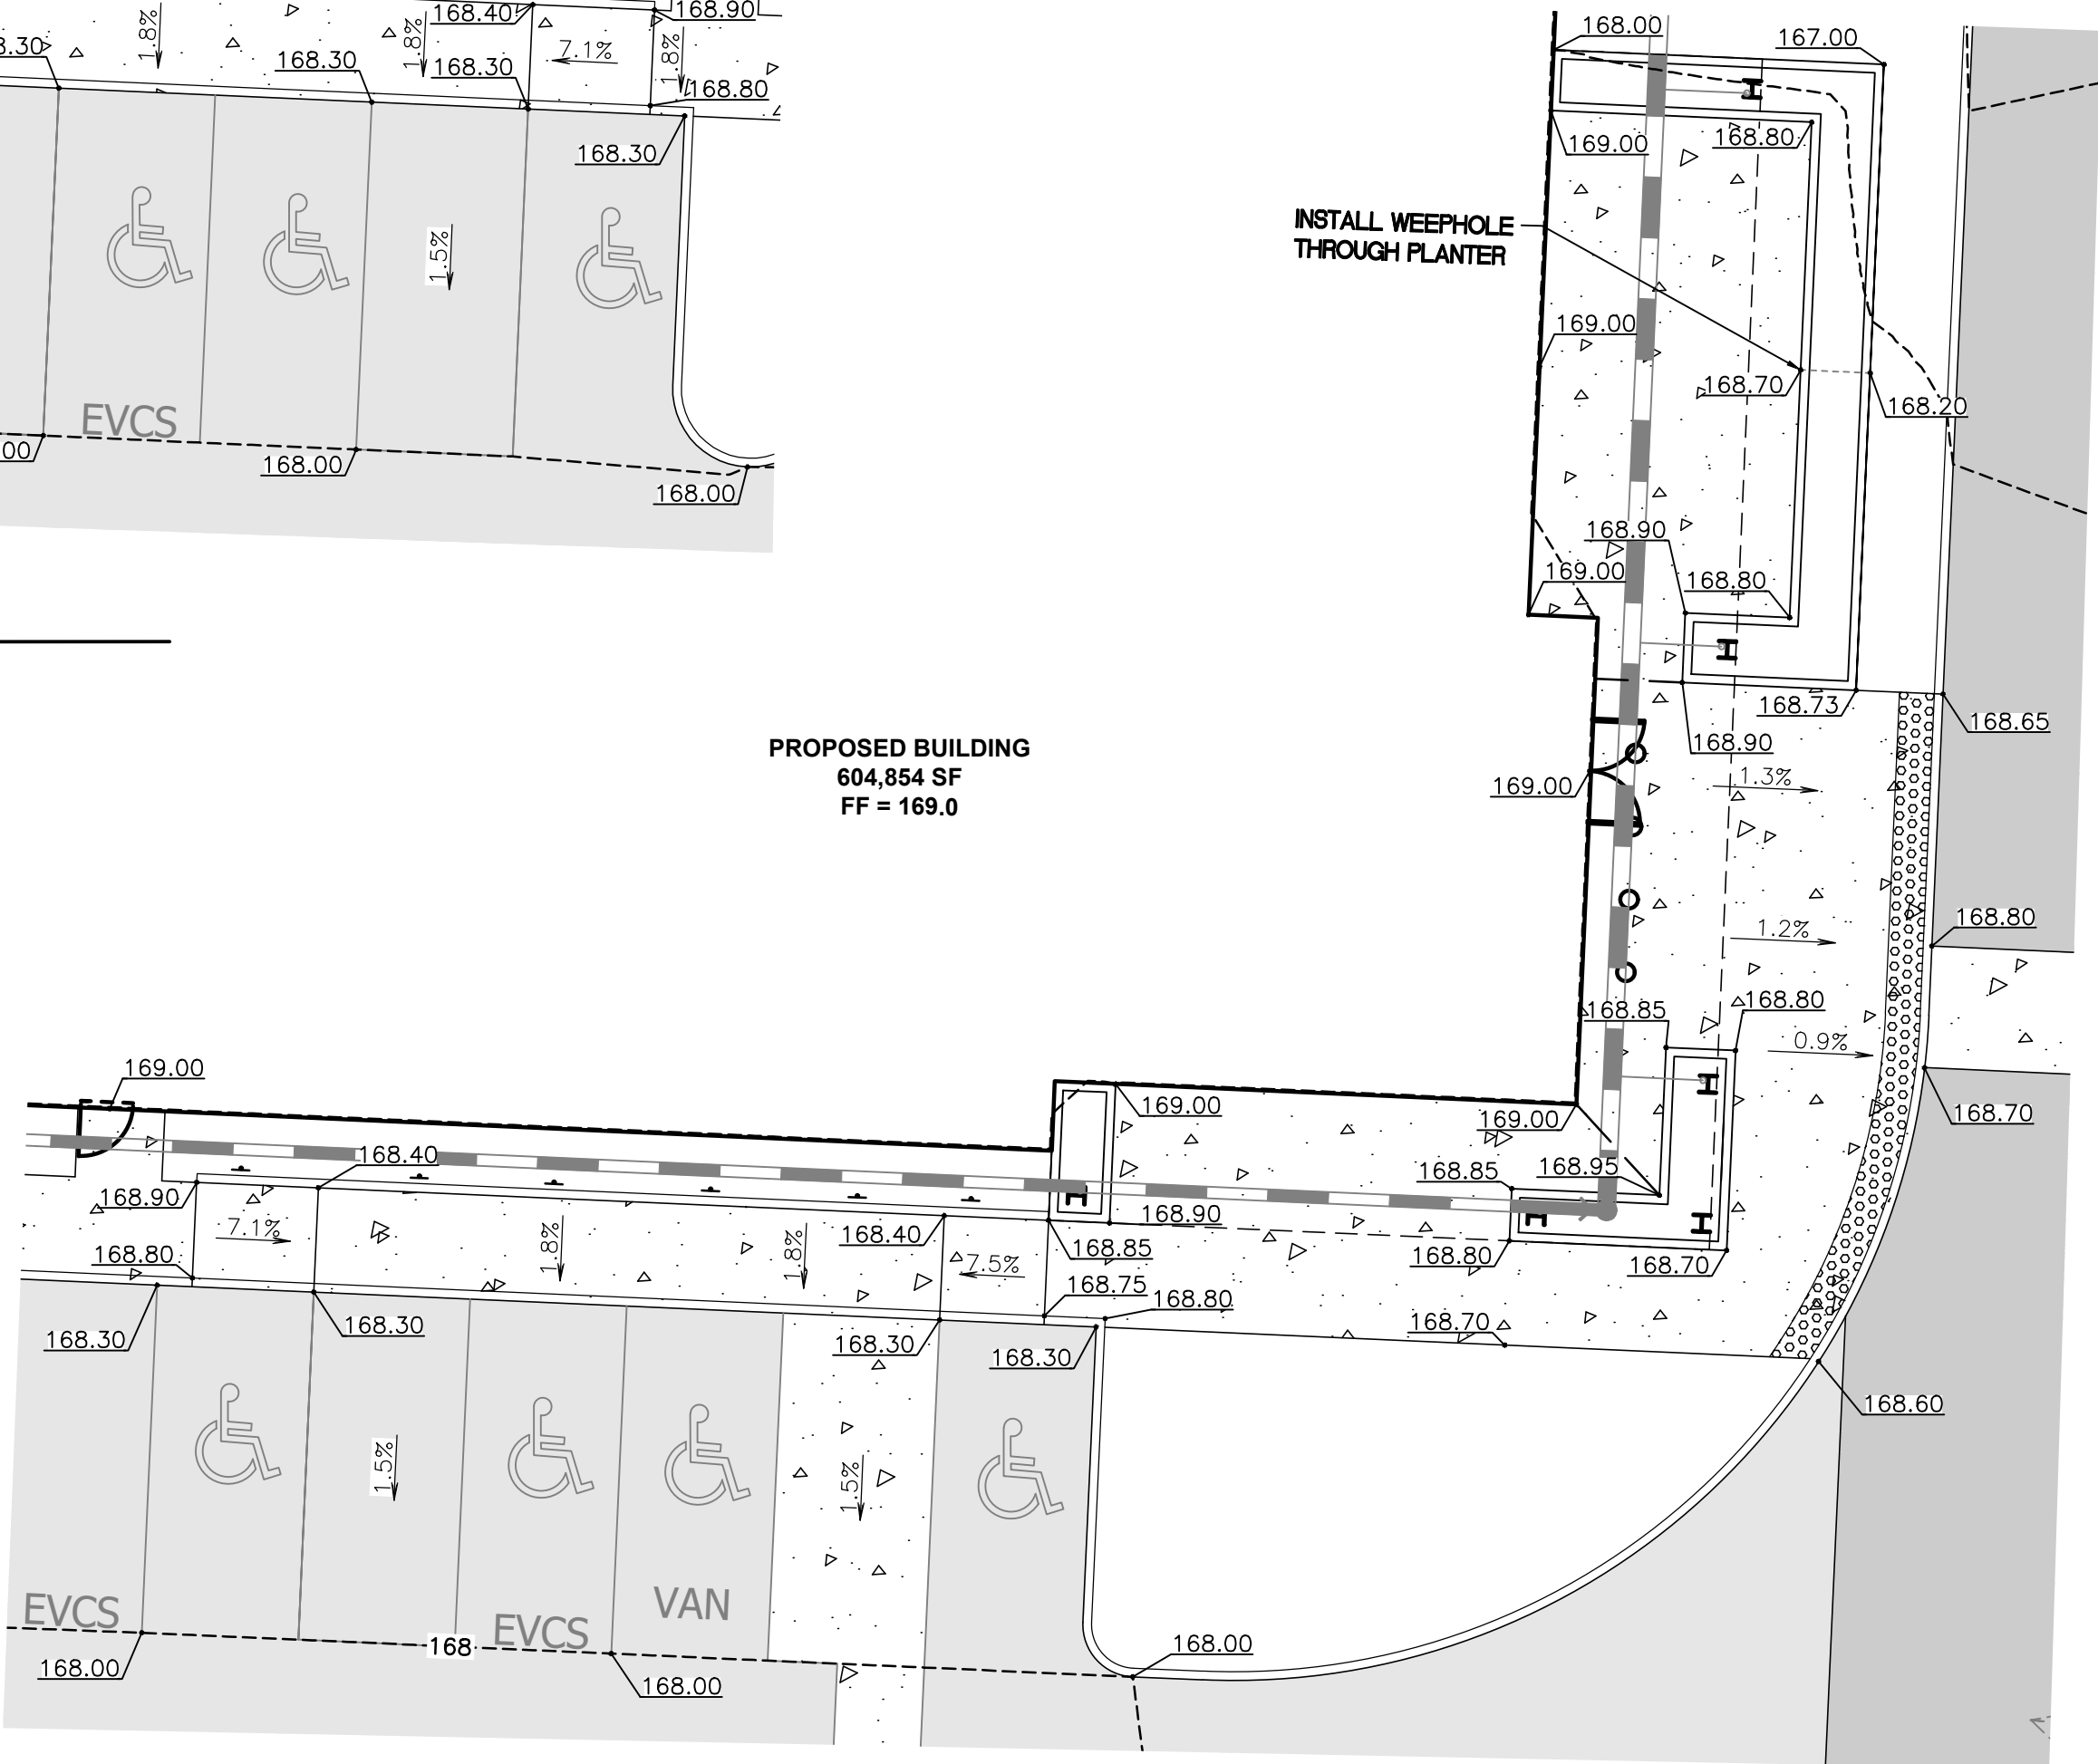

SOUTHEAST GRADING DETAIL

1" = 10'

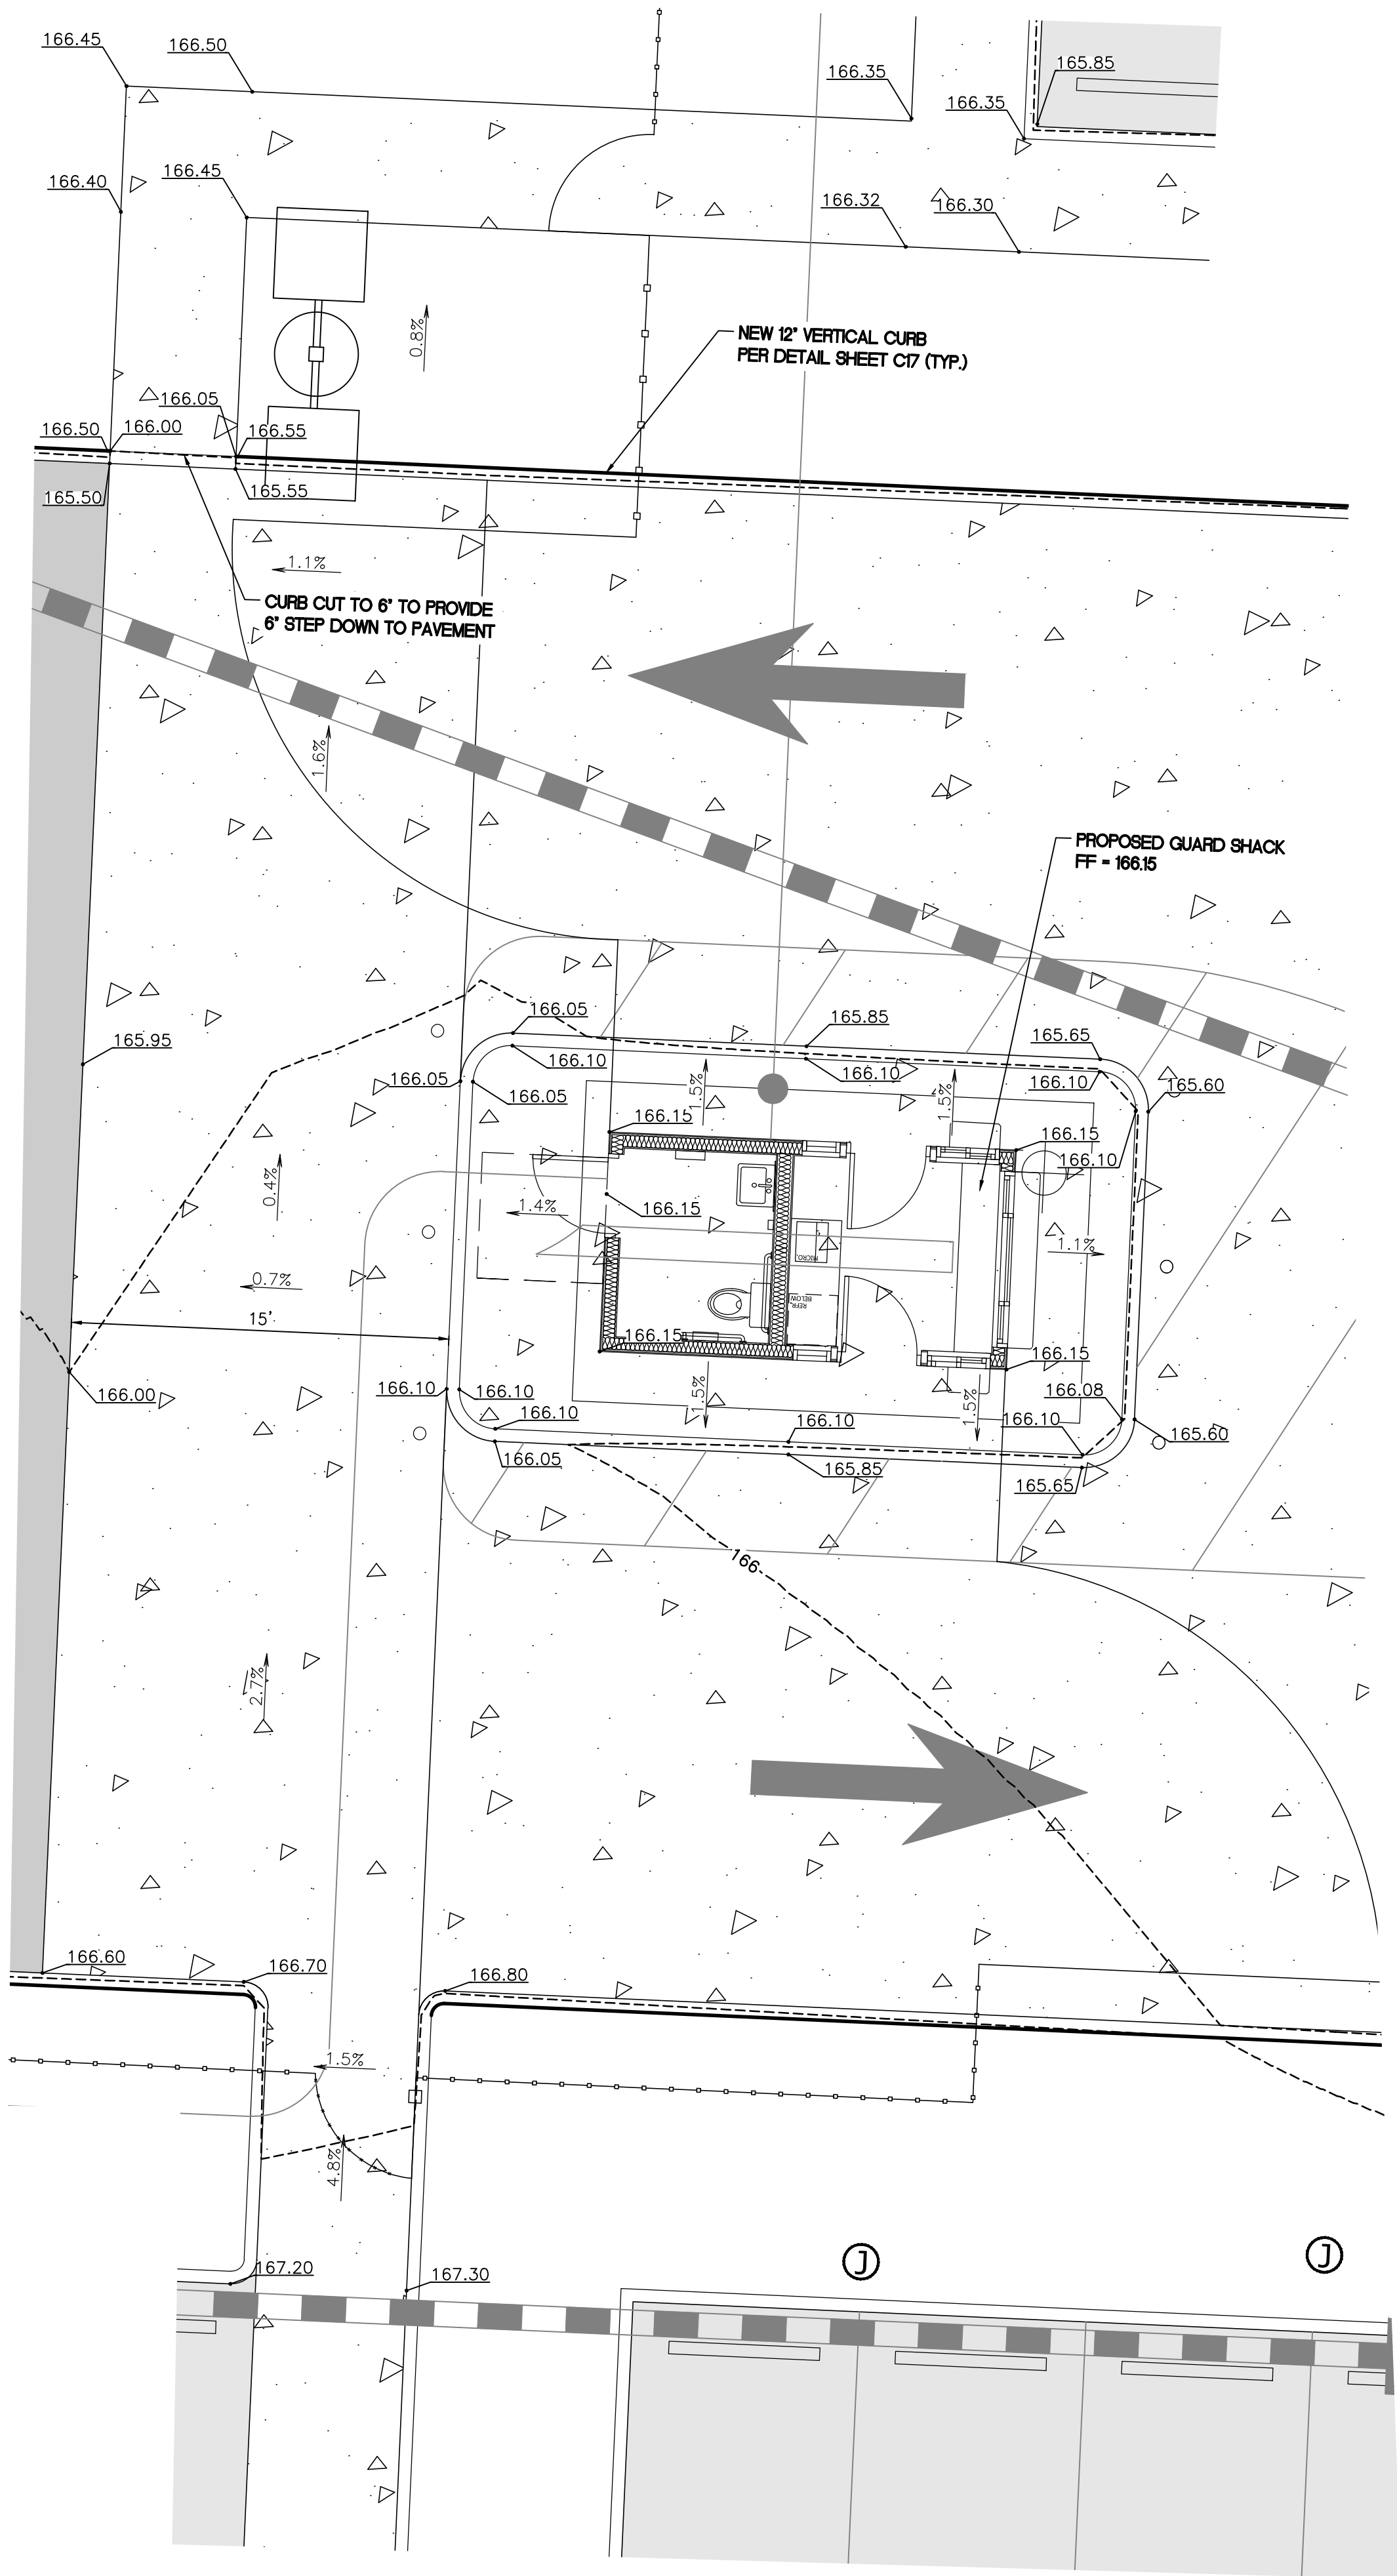

GUARD HOUSE GRADING DETAIL

1" = 10'


Title: GRADING DETAILS
FOR
FORDS PRAIRIE INDUSTRIAL PARK BUILDING 1

LOGISTICS' PROPERTY CO



LOGISTICS PROPERTY CO.
1100 BELLEVUE WAY NE,
SUITE 8A#238
BELLEVUE, WA 98004


For:

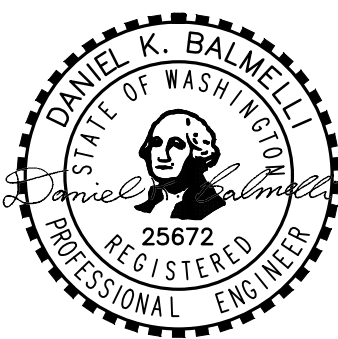

07/17/2025

Scale: Horizontal AS NOTED Vertical -
Designed JT Drawn JT Checked DKB Approved DKB Date 07/17/25

Barghausen Consulting Engineers, LLC.
18215 72nd Avenue South
Kent, WA 98032
425.251.6222 barghausen.com

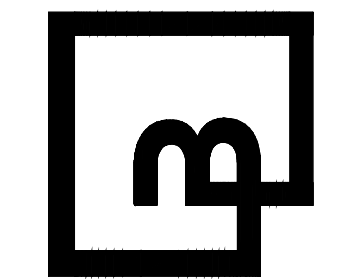

Job Number 23090
Sheet C8 of 22

STORM DRAINAGE PLAN - NORTHWEST

FOR
FORDS PRAIRIE INDUSTRIAL PARK BUILDING 1

PORTION OF THE NE 1/4 & NW 1/4 OF SECTION 36, TOWNSHIP 15 N., RANGE 03 W., W.M.
CITY OF CENTRALIA, LEWIS COUNTY, WASHINGTON

APPROVED FOR CONSTRUCTION

CITY ENGINEER _____ DATE _____
"PLAN APPROVAL EXPIRES ONE (1) YEAR FROM THE DATE OF APPROVAL"

NOTE:
SEE SHEET C22 FOR INADVERTENT DISCOVERY PLAN NOTES AND DETAILS.

2 07/17/25 JT DKB DKB Revised Per City Comments

No. Date By Ck. Appr.

Title:
STORM DRAINAGE PLAN - NORTHWEST
FOR
FORDS PRAIRIE INDUSTRIAL PARK BUILDING 1

LOGISTICS' PROPERTY CO
LOGISTICS PROPERTY CO.
1100 BELLEVUE WAY NE,
SUITE 84238
BELLEVUE, WA 98004


For:
DAVID K. BALMELL
STATE OF WASHINGTON
REGISTERED PROFESSIONAL ENGINEER
25672
07/17/2025


Scale:
Horizontal 1" = 30'
Vertical 1" = 10'
Designed JT
Drawn JT
Checked DKB
Approved DKB
Date 07/17/25

Barghausen Consulting Engineers, LLC.
18215 72nd Avenue South
Kent, WA 98032
425.251.6222
barghausen.com



Job Number
23090
Sheet
C9 of 22

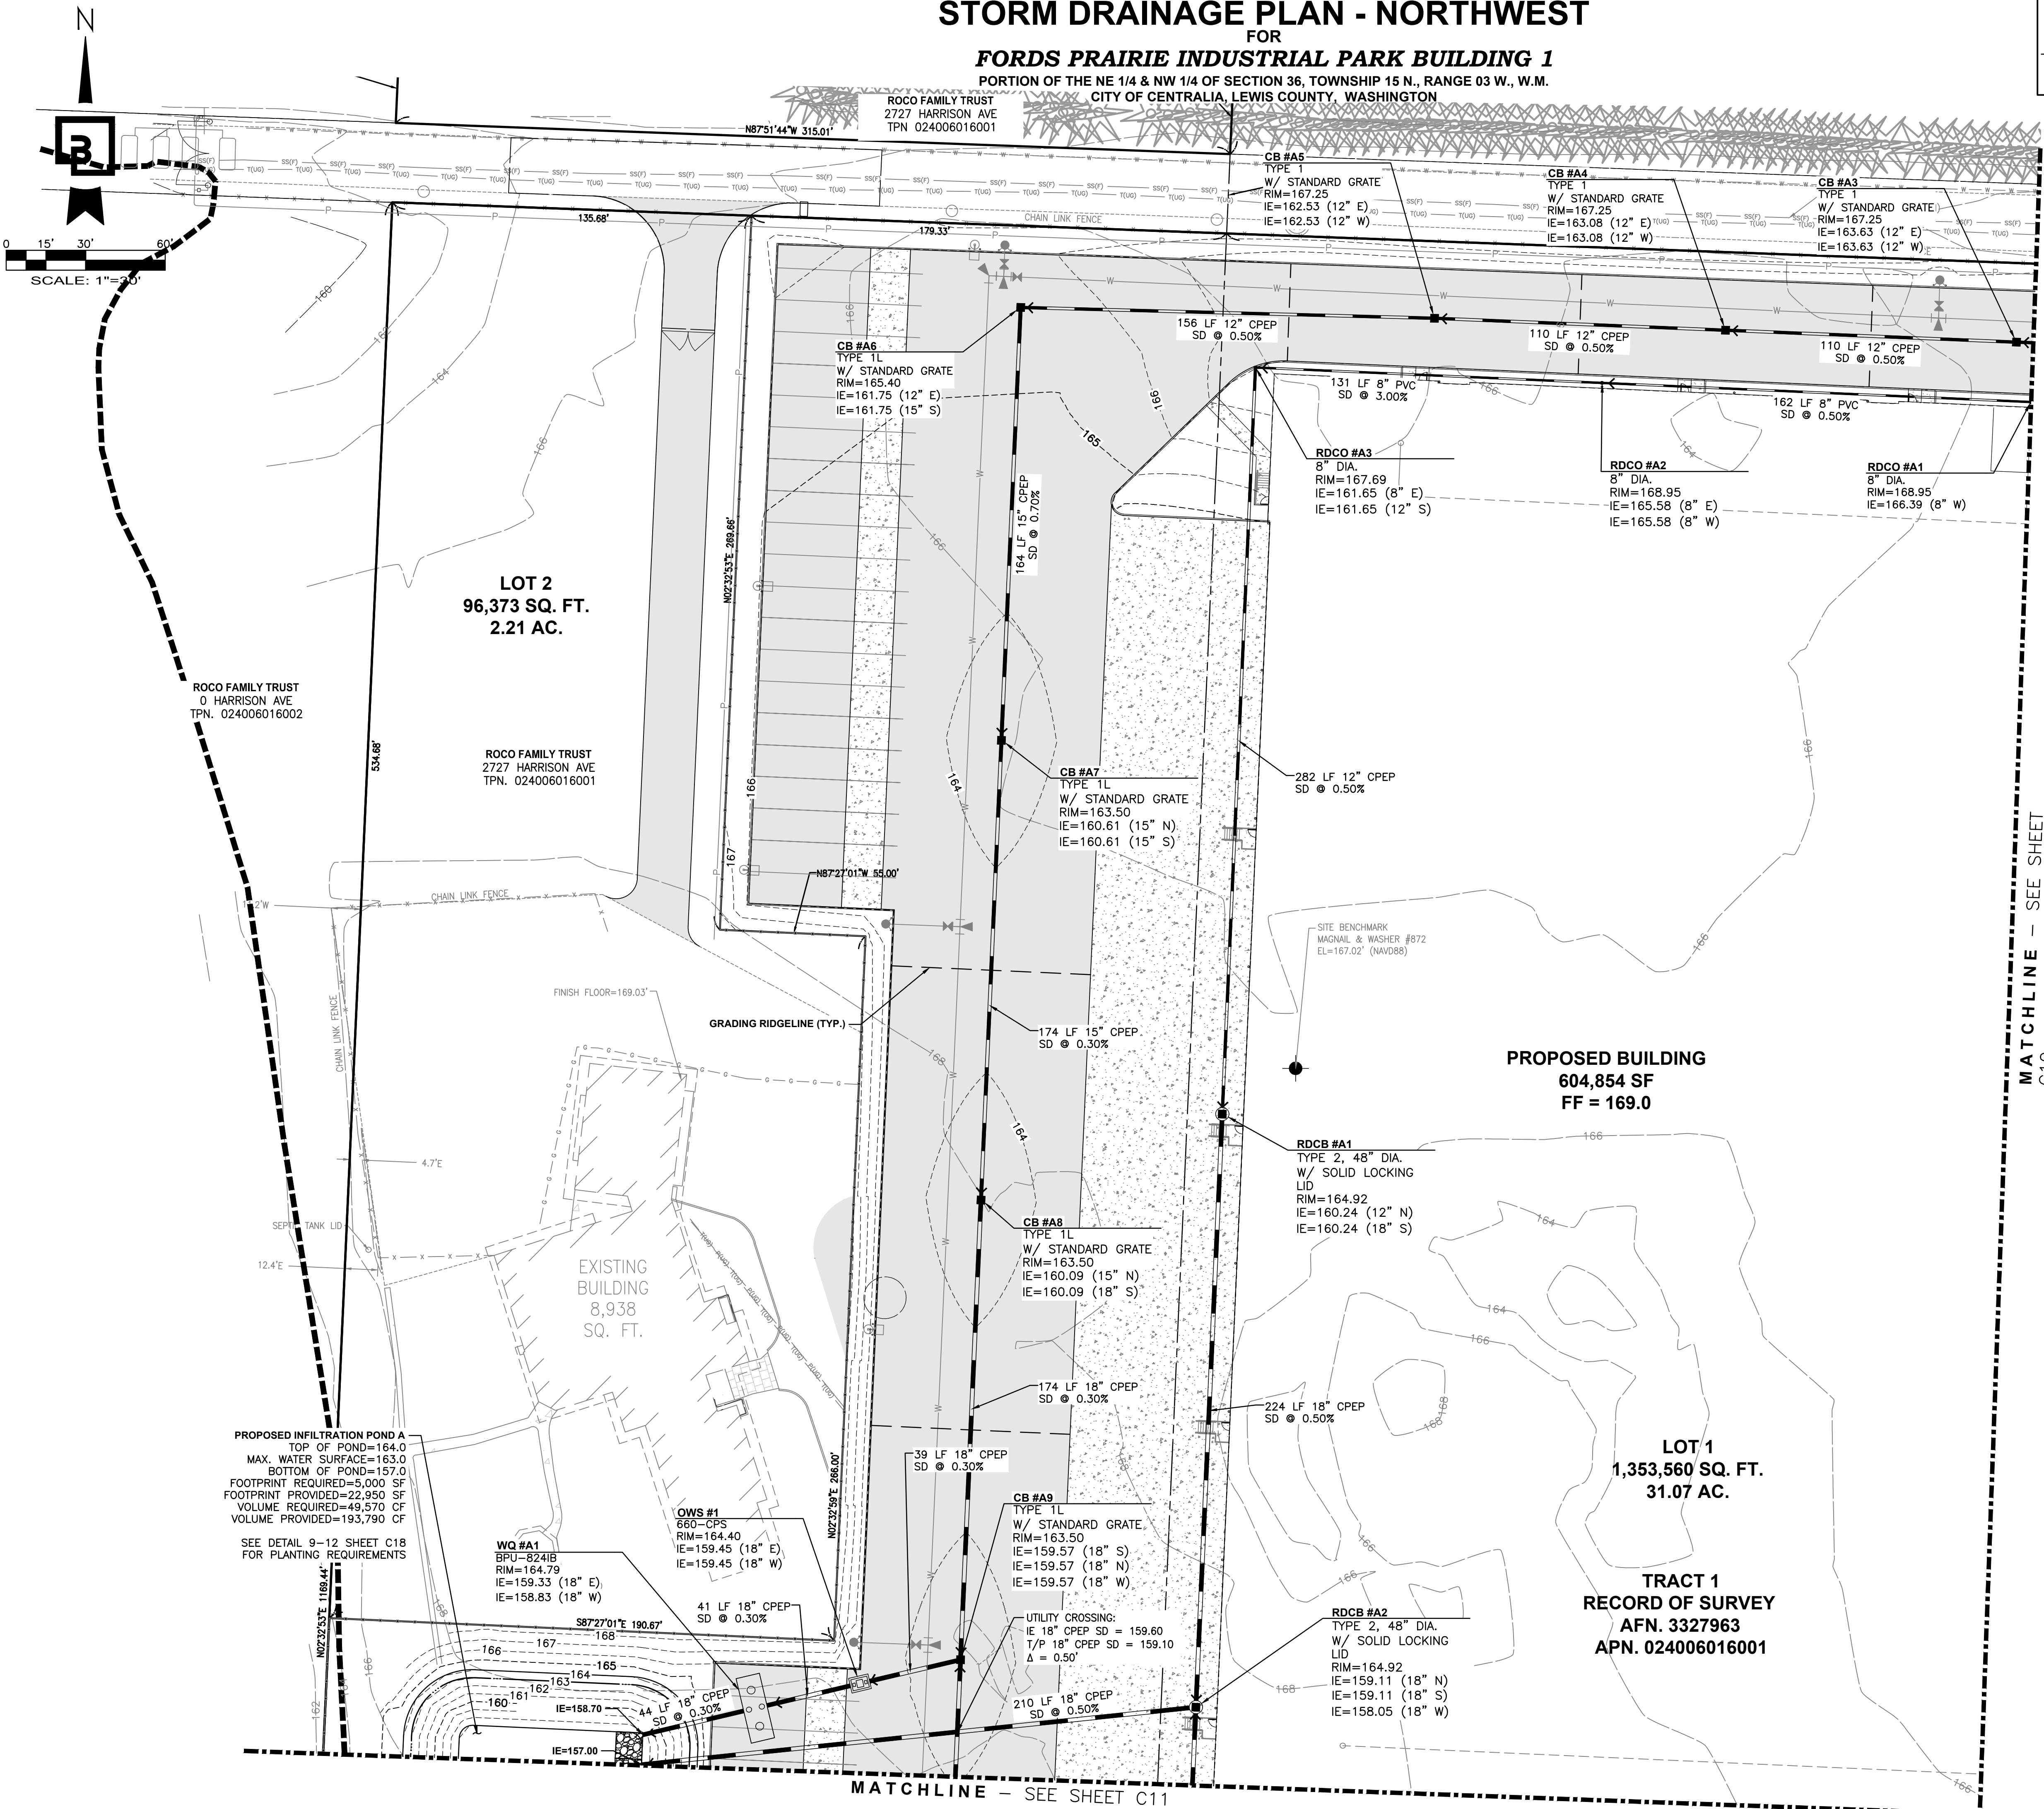

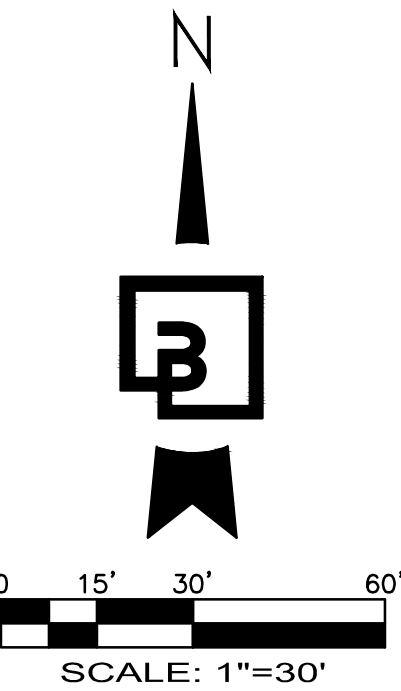

STORM DRAINAGE PLAN - SOUTHWEST


FOR
FORDS PRAIRIE INDUSTRIAL PARK BUILDING 1
PORTION OF THE NE 1/4 & NW 1/4 OF SECTION 36, TOWNSHIP 15 N., RANGE 03 W., W.M.
CITY OF CENTRALIA, LEWIS COUNTY, WASHINGTON

APPROVED FOR CONSTRUCTION

CITY ENGINEER _____ DATE _____
"PLAN APPROVAL EXPIRES ONE (1) YEAR FROM THE DATE OF APPROVAL"

NOTE:
SEE SHEET C22 FOR INADVERTENT DISCOVERY PLAN NOTES AND DETAILS.

MATCHLINE - SEE SHEET C9

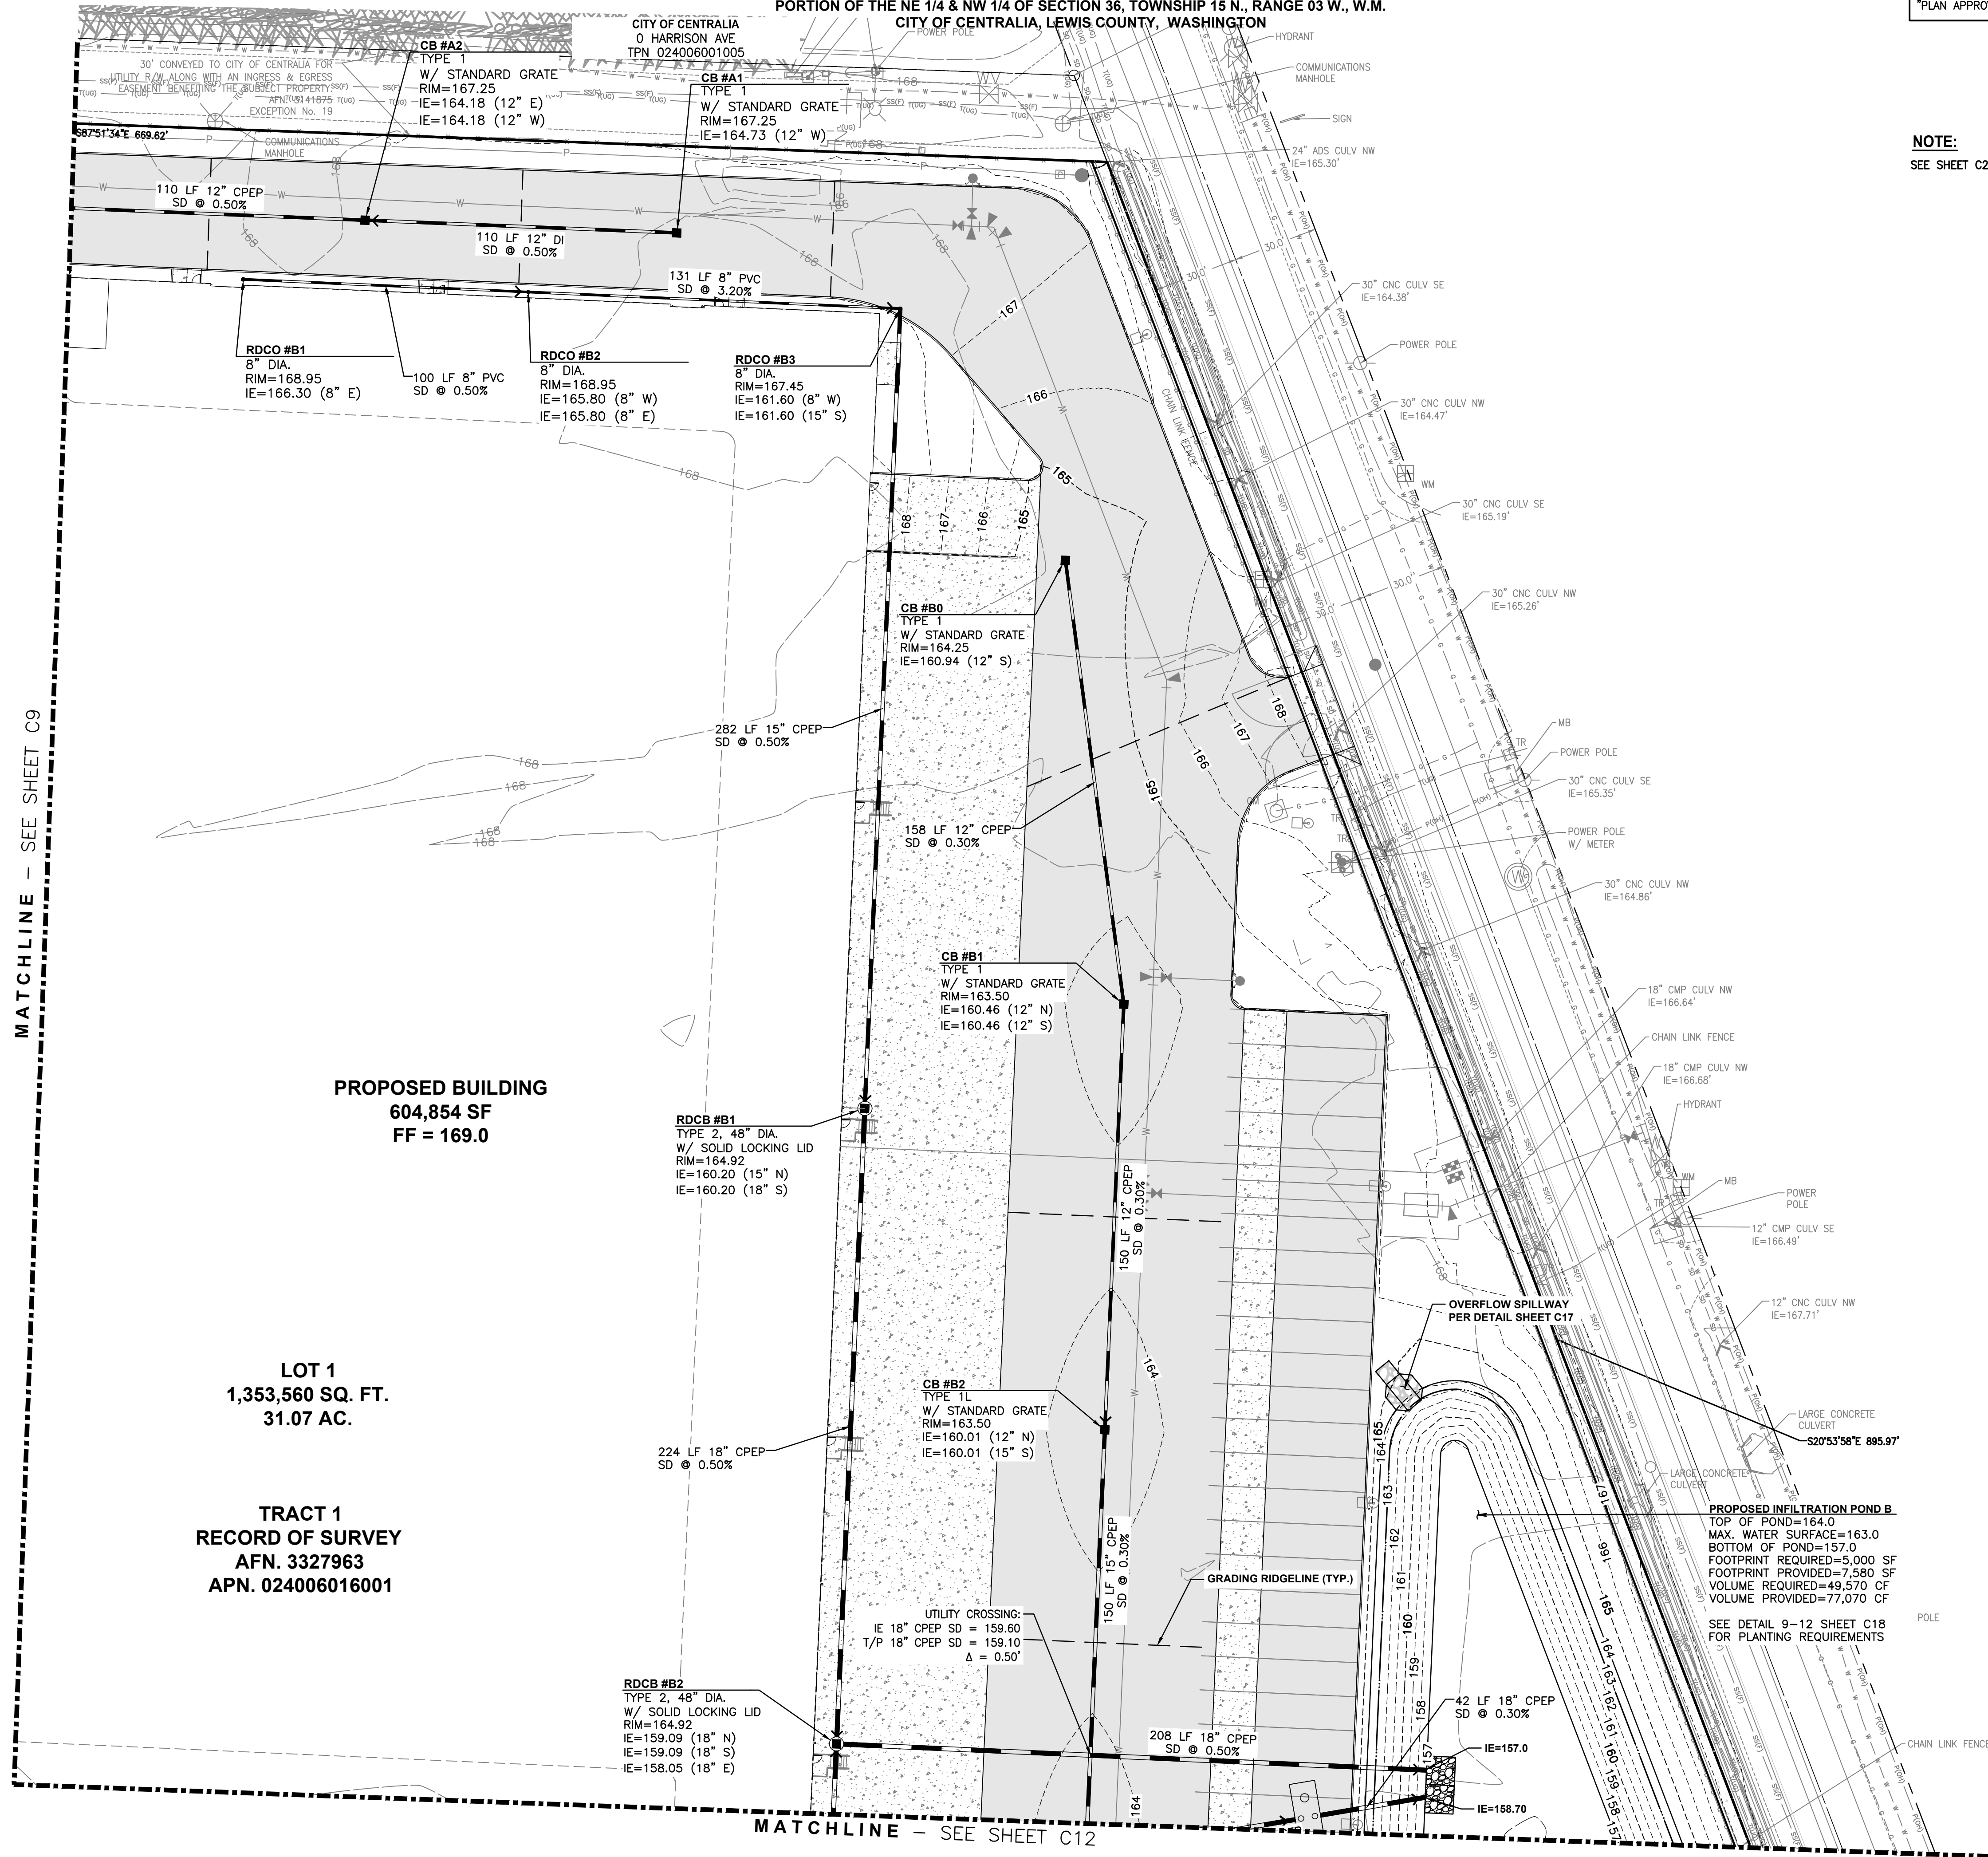

MATCHLINE - SEE SHEET C12

No.	Date	By	Chk.	Appr.	Revised	Per City Comments
2	07/17/25	JT	DKB	DKB		

Title: **STORM DRAINAGE PLAN - SOUTHWEST**
FOR
FORDS PRAIRIE INDUSTRIAL PARK BUILDING 1

LOGISTICS' PROPERTY CO
LOGISTICS PROPERTY CO.
1100 BELLEVUE WAY NE,
SUITE 84238
BELLEVUE, WA 98004

For:
07/17/2025

Scale: Horizontal 1" = 30' Vertical -
Designed JT Drawn JT Checked DKB Approved DKB Date 07/17/25

Barghausen Consulting Engineers, LLC.
18215 72nd Avenue South
Kent, WA 98032
425.251.6222 barghausen.com

Job Number **23090**
Sheet **C10** of **22**

STORM DRAINAGE PLAN - NORTHEAST

FOR
FORDS PRAIRIE INDUSTRIAL PARK BUILDING 1
PORTION OF THE NE 1/4 & NW 1/4 OF SECTION 36, TOWNSHIP 15 N., RANGE 03 W., W.M.
CITY OF CENTRALIA, LEWIS COUNTY, WASHINGTON

APPROVED FOR CONSTRUCTION

CITY ENGINEER	DATE
"PLAN APPROVAL EXPIRES ONE (1) YEAR FROM THE DATE OF APPROVAL"	

NOTE:
SEE SHEET C22 FOR INADVERTENT DISCOVERY PLAN NOTES AND DETAILS.

MATCHLINE - SEE SHEET C9

LOT 1
1,353,560 SQ. FT.
31.07 AC.

**TRACT 1
RECORD OF SURVEY
AFN. 3327963
APN. 024006016001**

PROPOSED BUILDING
604,854 SF
FF = 169.0

ROCO FAMILY TRUST
0 HARRISON AVE
TPN. 024006016002

200' SHORELINE SETBACK

ORDINARY HIGH WATER
LINE

**200' SHORELINE SETBACK
NO WORK TO OCCUR
WITHIN THIS AREA**

LIMIT OF 100-YEAR FLOODPLAIN

STEELHAMMER, NORMAN L & ILONA K
3813 IVES RD
TPN 023992003002

STEELHAMMER FAMILY REVOCABLE L
3813 IVES RD
TPN 023992003001

PORT OF CENTRALIA
0 GALLAGHER RD
TPN 023992001000

Title: **STORM DRAINAGE PLAN -
NORTHEAST
FOR
FORDS PRAIRIE INDUSTRIAL PARK BUILDING 1**



LOGISTICS
PROPERTY
CO

LOGISTICS PROPERTY CO.
11100 BELLEVUE WAY NE,
SUITE 8A#238
BELLEVUE, WA 98004


For:



Scale:
Horizontal
1" = 30'
Vertical
—

Designed JT
 Drawn JT
 Checked DKB
 Approved DKB
 Date 07/17/25

**Barghausen
Consulting Engineers, LLC.**
18215 72nd Avenue South
Kent, WA 98032
425.251.6222 **barghausen.com**

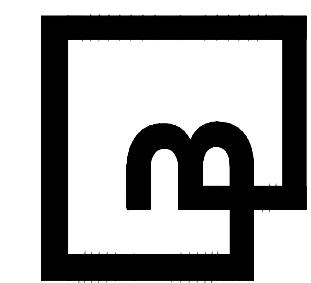

Job Number
23090

Sheet
C11 of **22**

P:\23000s\23090\engineering\23090-m.dwg 7/17/2025 8:28 PM JTOWNE

PORTION OF THE NE 1/4 & NW 1/4 OF SECTION 36, TOWNSHIP 15 N., RANGE 03 W., W.M.
CITY OF CENTRALIA, LEWIS COUNTY, WASHINGTON

CITY ENGINEER	DATE
"PLAN APPROVAL EXPIRES ONE (1) YEAR FROM THE DATE OF APPROVAL"	

SEE SHEET C22 FOR INADVERTENT DISCOVERY PLAN NOTES AND DETAILS.

PORT OF CENTRALIA
0 GALLAGHER RD
TPN 024003000000

PORT OF CENTRALIA
2513 HARRISON AVE
023941000000



12 of 22


C12 of **22**
P:\23000s\23090\engineering\23090-m.dwg 7/17/2025 8:39 PM JTOWNE

WATER AND SANITARY SEWER PLAN - NORTHWEST

FOR
FORDS PRAIRIE INDUSTRIAL PARK BUILDING 1
PORTION OF THE NE 1/4 & NW 1/4 OF SECTION 36, TOWNSHIP 15 N., RANGE 03 W., W.M.
CITY OF CENTRALIA, LEWIS COUNTY, WASHINGTON

APPROVED FOR CONSTRUCTION

CITY ENGINEER _____ DATE _____
"PLAN APPROVAL EXPIRES ONE (1) YEAR FROM THE DATE OF APPROVAL"

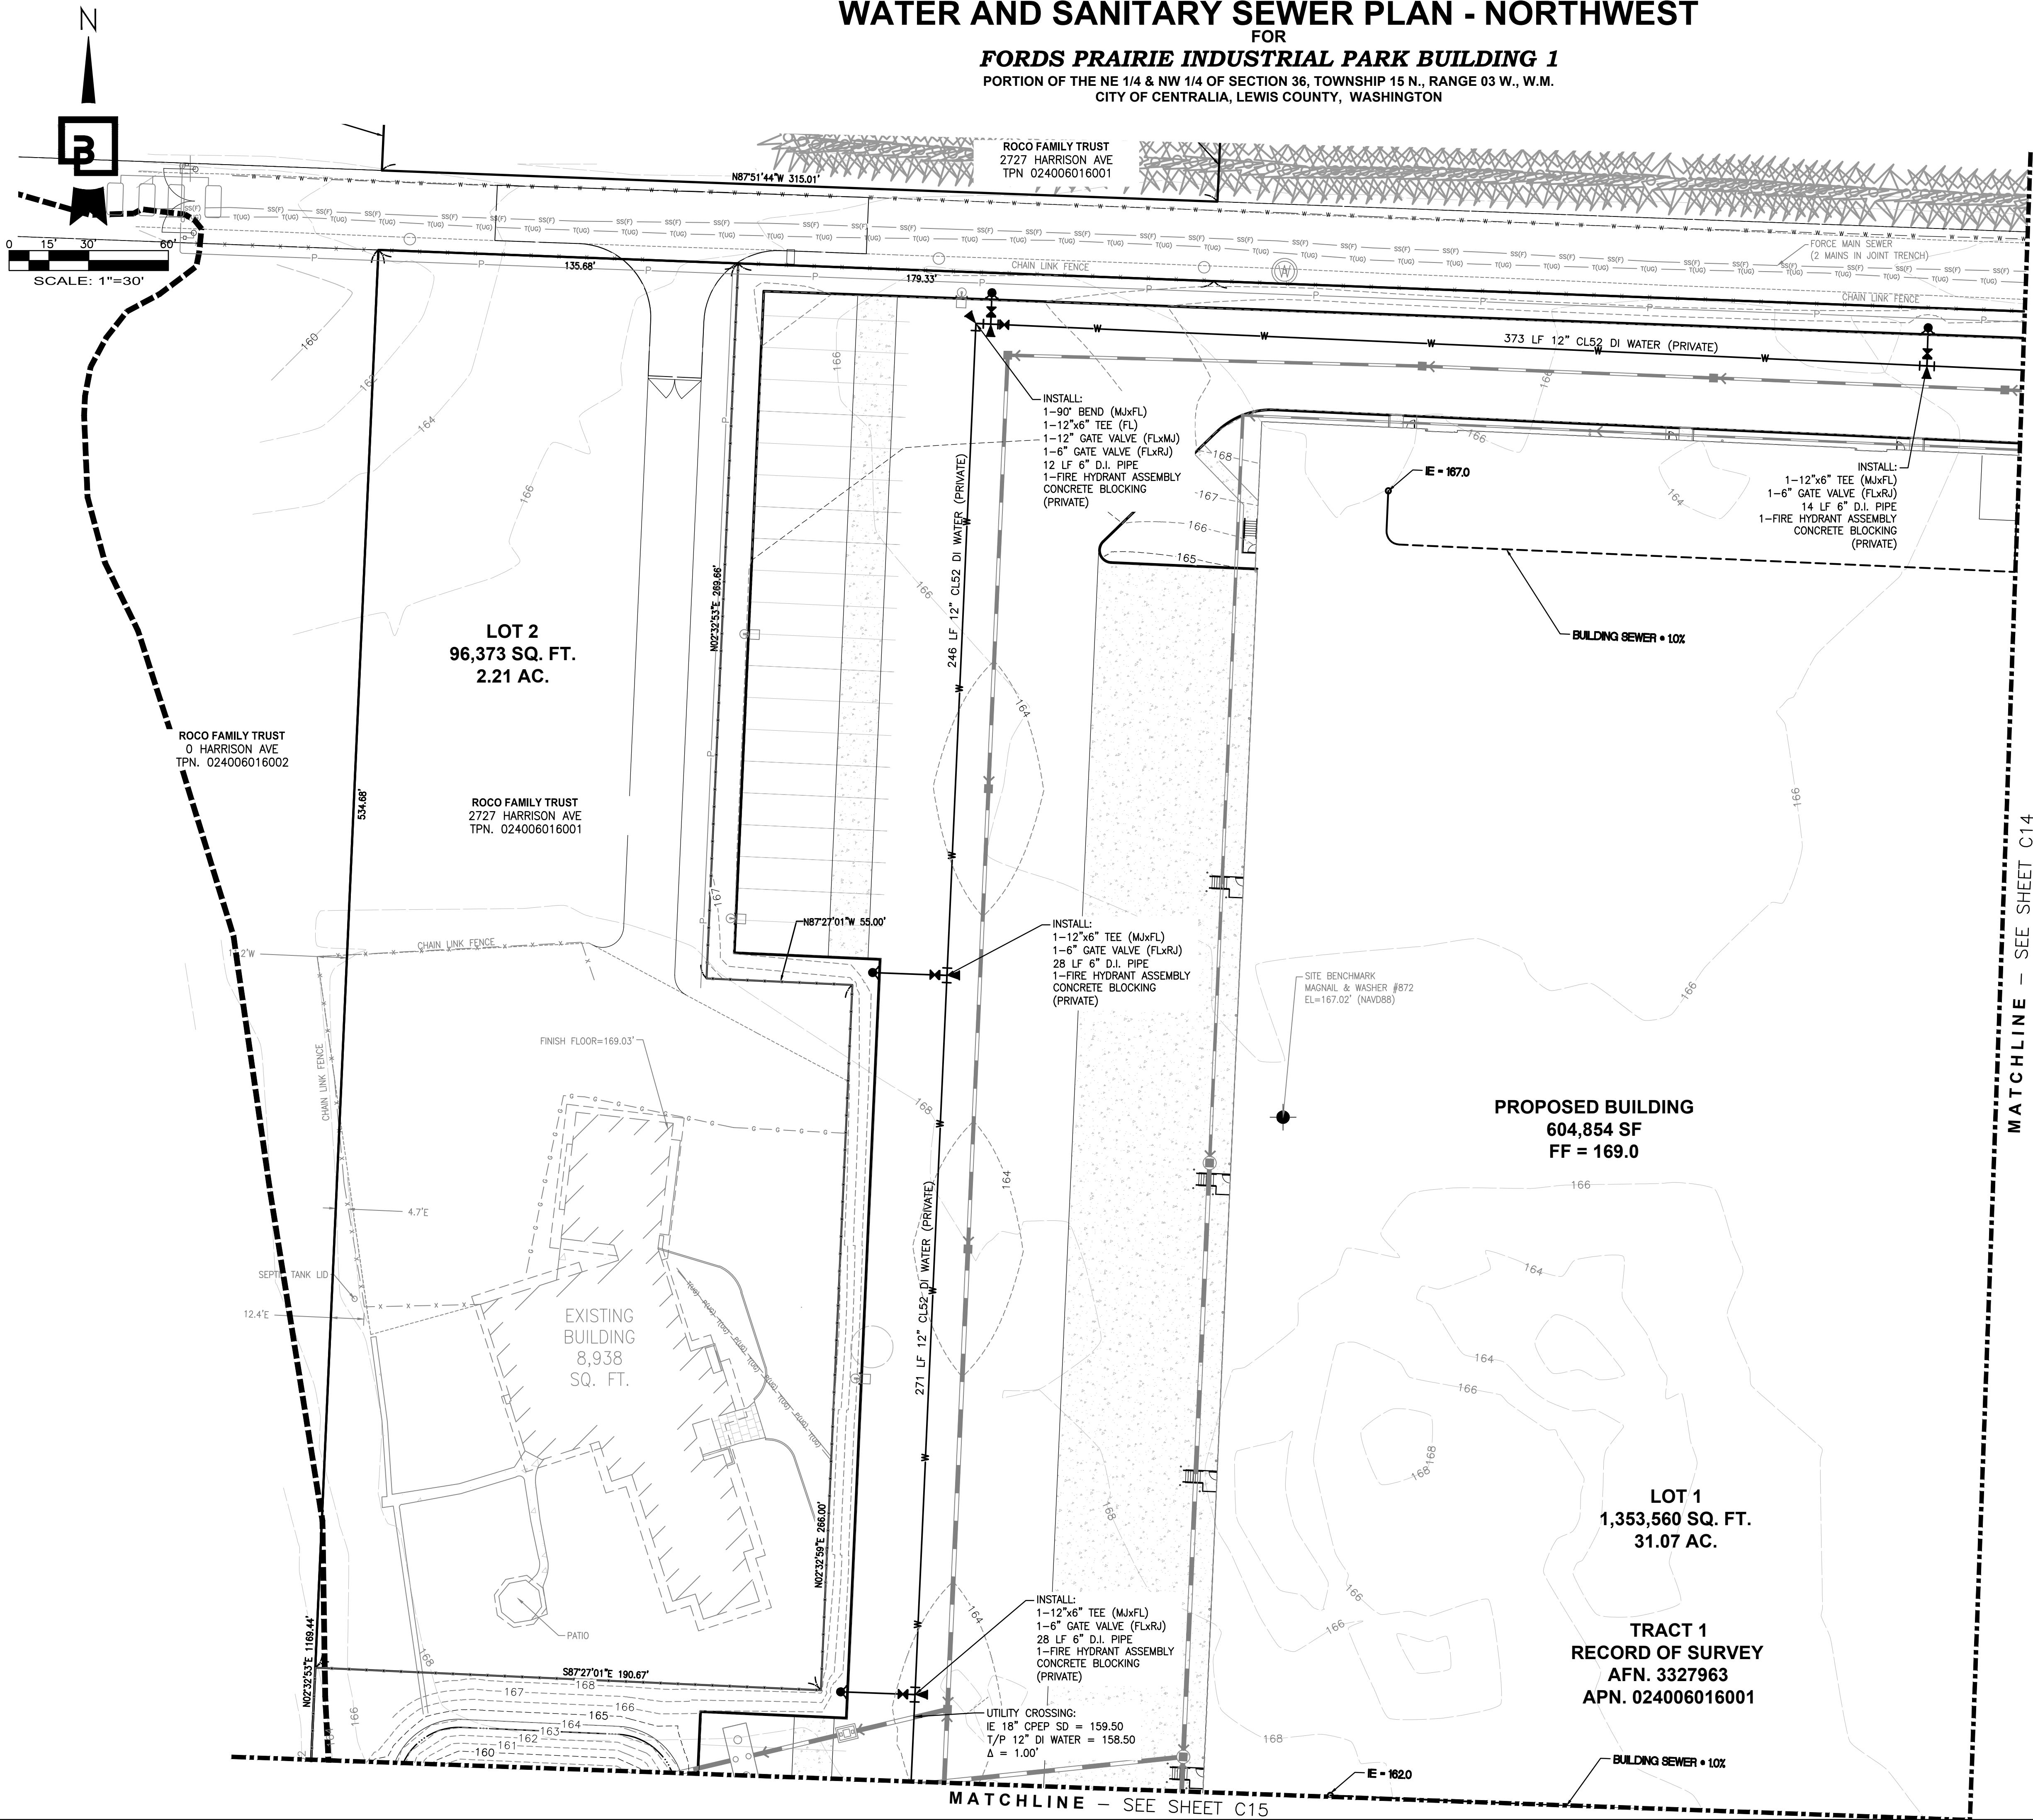

- CONSTRUCTION NOTES:**
1. ALL WATER MAINS SHALL BE CONSTRUCTED WITH A MINIMUM 30" OF COVER. AND MAXIMUM 36" OF COVER.
 2. A MINIMUM 10 FEET OF HORIZONTAL SEPARATION SHALL BE MAINTAINED BETWEEN ALL WATER MAINS AND SANITARY SEWER LINES.
 3. A MINIMUM 5 FEET OF HORIZONTAL SEPARATION SHALL BE MAINTAINED BETWEEN ALL WATER MAINS AND UNDERGROUND STORM, POWER, TELEPHONE, AND GAS LINES.
 4. A MINIMUM 18 INCHES OF VERTICAL SEPARATION SHALL BE MAINTAINED BETWEEN ALL WATER MAINS SANITARY SEWER LINES
 5. CDF ENCASEMENT SHALL BE PROVIDED AT ALL UTILITY CROSSINGS WITH LESS THAN 12" OF SEPARATION.
 6. SEE SHEET C22 FOR INADVERTENT DISCOVERY PLAN NOTES AND DETAILS.

Job Number 23090		Sheet C13 of 22	
Title: WATER AND SANITARY SEWER PLAN - NORTHWEST FOR FORDS PRAIRIE INDUSTRIAL PARK BUILDING 1			
For: LOGISTICS PROPERTY CO. LOGISTICS PROPERTY CO., 1100 BELLEVUE WAY NE, SUITE 84238 BELLEVUE, WA 98004			
Scale: Horizontal 1" = 30' Vertical -		Date: 07/17/25	
Designed: JT Drawn: JT Checked: DKB Approved: DKB		Date: 07/17/25	
Barghausen Consulting Engineers, LLC. 18215 72nd Avenue South Kent, WA 98032 425.251.6222 barghausen.com			

MATCHLINE - SEE SHEET C13

"PLAN APPROVAL EXPIRES ONE (1) YEAR FROM THE DATE OF APPROVAL"

1. ALL WATER MAINS SHALL BE CONSTRUCTED WITH A MINIMUM 30" OF COVER AND MAXIMUM 36" OF COVER.
2. A MINIMUM 10 FEET OF HORIZONTAL SEPARATION SHALL BE MAINTAINED BETWEEN ALL WATER MAINS AND SANITARY SEWER LINES.
3. A MINIMUM 5 FEET OF HORIZONTAL SEPARATION SHALL BE MAINTAINED BETWEEN ALL WATER MAINS AND UNDERGROUND STORM, POWER, TELEPHONE, AND GAS LINES.
4. A MINIMUM 18 INCHES OF VERTICAL SEPARATION SHALL BE MAINTAINED BETWEEN ALL WATER MAINS SANITARY SEWER LINES
5. CDF ENCASEMENT SHALL BE PROVIDED AT ALL UTILITY CROSSINGS WITH LESS THAN 12" OF SEPARATION.
6. SEE SHEET C22 FOR INADVERTENT DISCOVERY PLAN NOTES AND DETAILS.

PROPOSED BUILDING
604,854 SF
FF = 169.0

MATCHLINE - SEE SHEET C16

Title:

FORDS PRAIRIE INDUSTRIAL PARK BUILDING 1

LOGISTICS PROPERTY CO.
1100 BELLEVUE WAY NE,
SUITE 8A#238
BELLEVUE, WA 98004

For:




Scale:
Horizontal
1" = 30'
Vertical

Designed JT
 Drawn JT
 Checked DKB
 Approved DKB
 Date 07/17/25

**Barghausen
Consulting Engineers, LLC.**

18215 72nd Avenue South
Kent, WA 98032
425.251.6222 **barghausen.com**

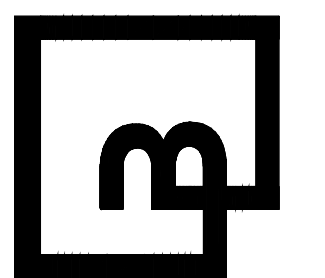

Job Number
23090

Sheet

C15 of 22

2:\23000s\23090\engineering\23090-WS.dwg 7/17/2025 8:46 PM JTOWNE

FORDS PRAIRIE INDUSTRIAL PARK BUILDING 1
PORTION OF THE NE 1/4 & NW 1/4 OF SECTION 36, TOWNSHIP 15 N., RANGE 03 W., W.M.
CITY OF CENTRALIA, LEWIS COUNTY, WASHINGTON

CITY ENGINEER	DATE
"PLAN APPROVAL EXPIRES ONE (1) YEAR FROM THE DATE OF APPROVAL"	

Title: **WATER AND SANITARY SEWER PLAN -
SOUTHEAST
FOR
FORDS PRAIRIE INDUSTRIAL PARK BUILDING 1**



**LOGISTICS
PROPERTY
CO**

LOGISTICS PROPERTY CO.
1100 BELLEVUE WAY NE,
SUITE 8A #238
BELLEVUE, WA 98004


For:



/17/2025

Designed	JT	Horizontal 1" = 30'
Drawn	JT	
Checked	DKB	
Approved	DKB	
Date	07/17/25	Vertical —

Barghausen
Consulting Engineers, LLC.
18215 72nd Avenue South
Kent, WA 98032
425.251.6222 **barghausen.com**

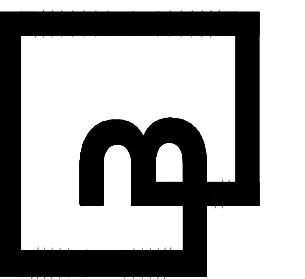


23090

Sheet

C16 of 22

C:\Z3000S\engineering\Z3090-WS.dwg 1/18/2025 12:23 AM JLOWNE

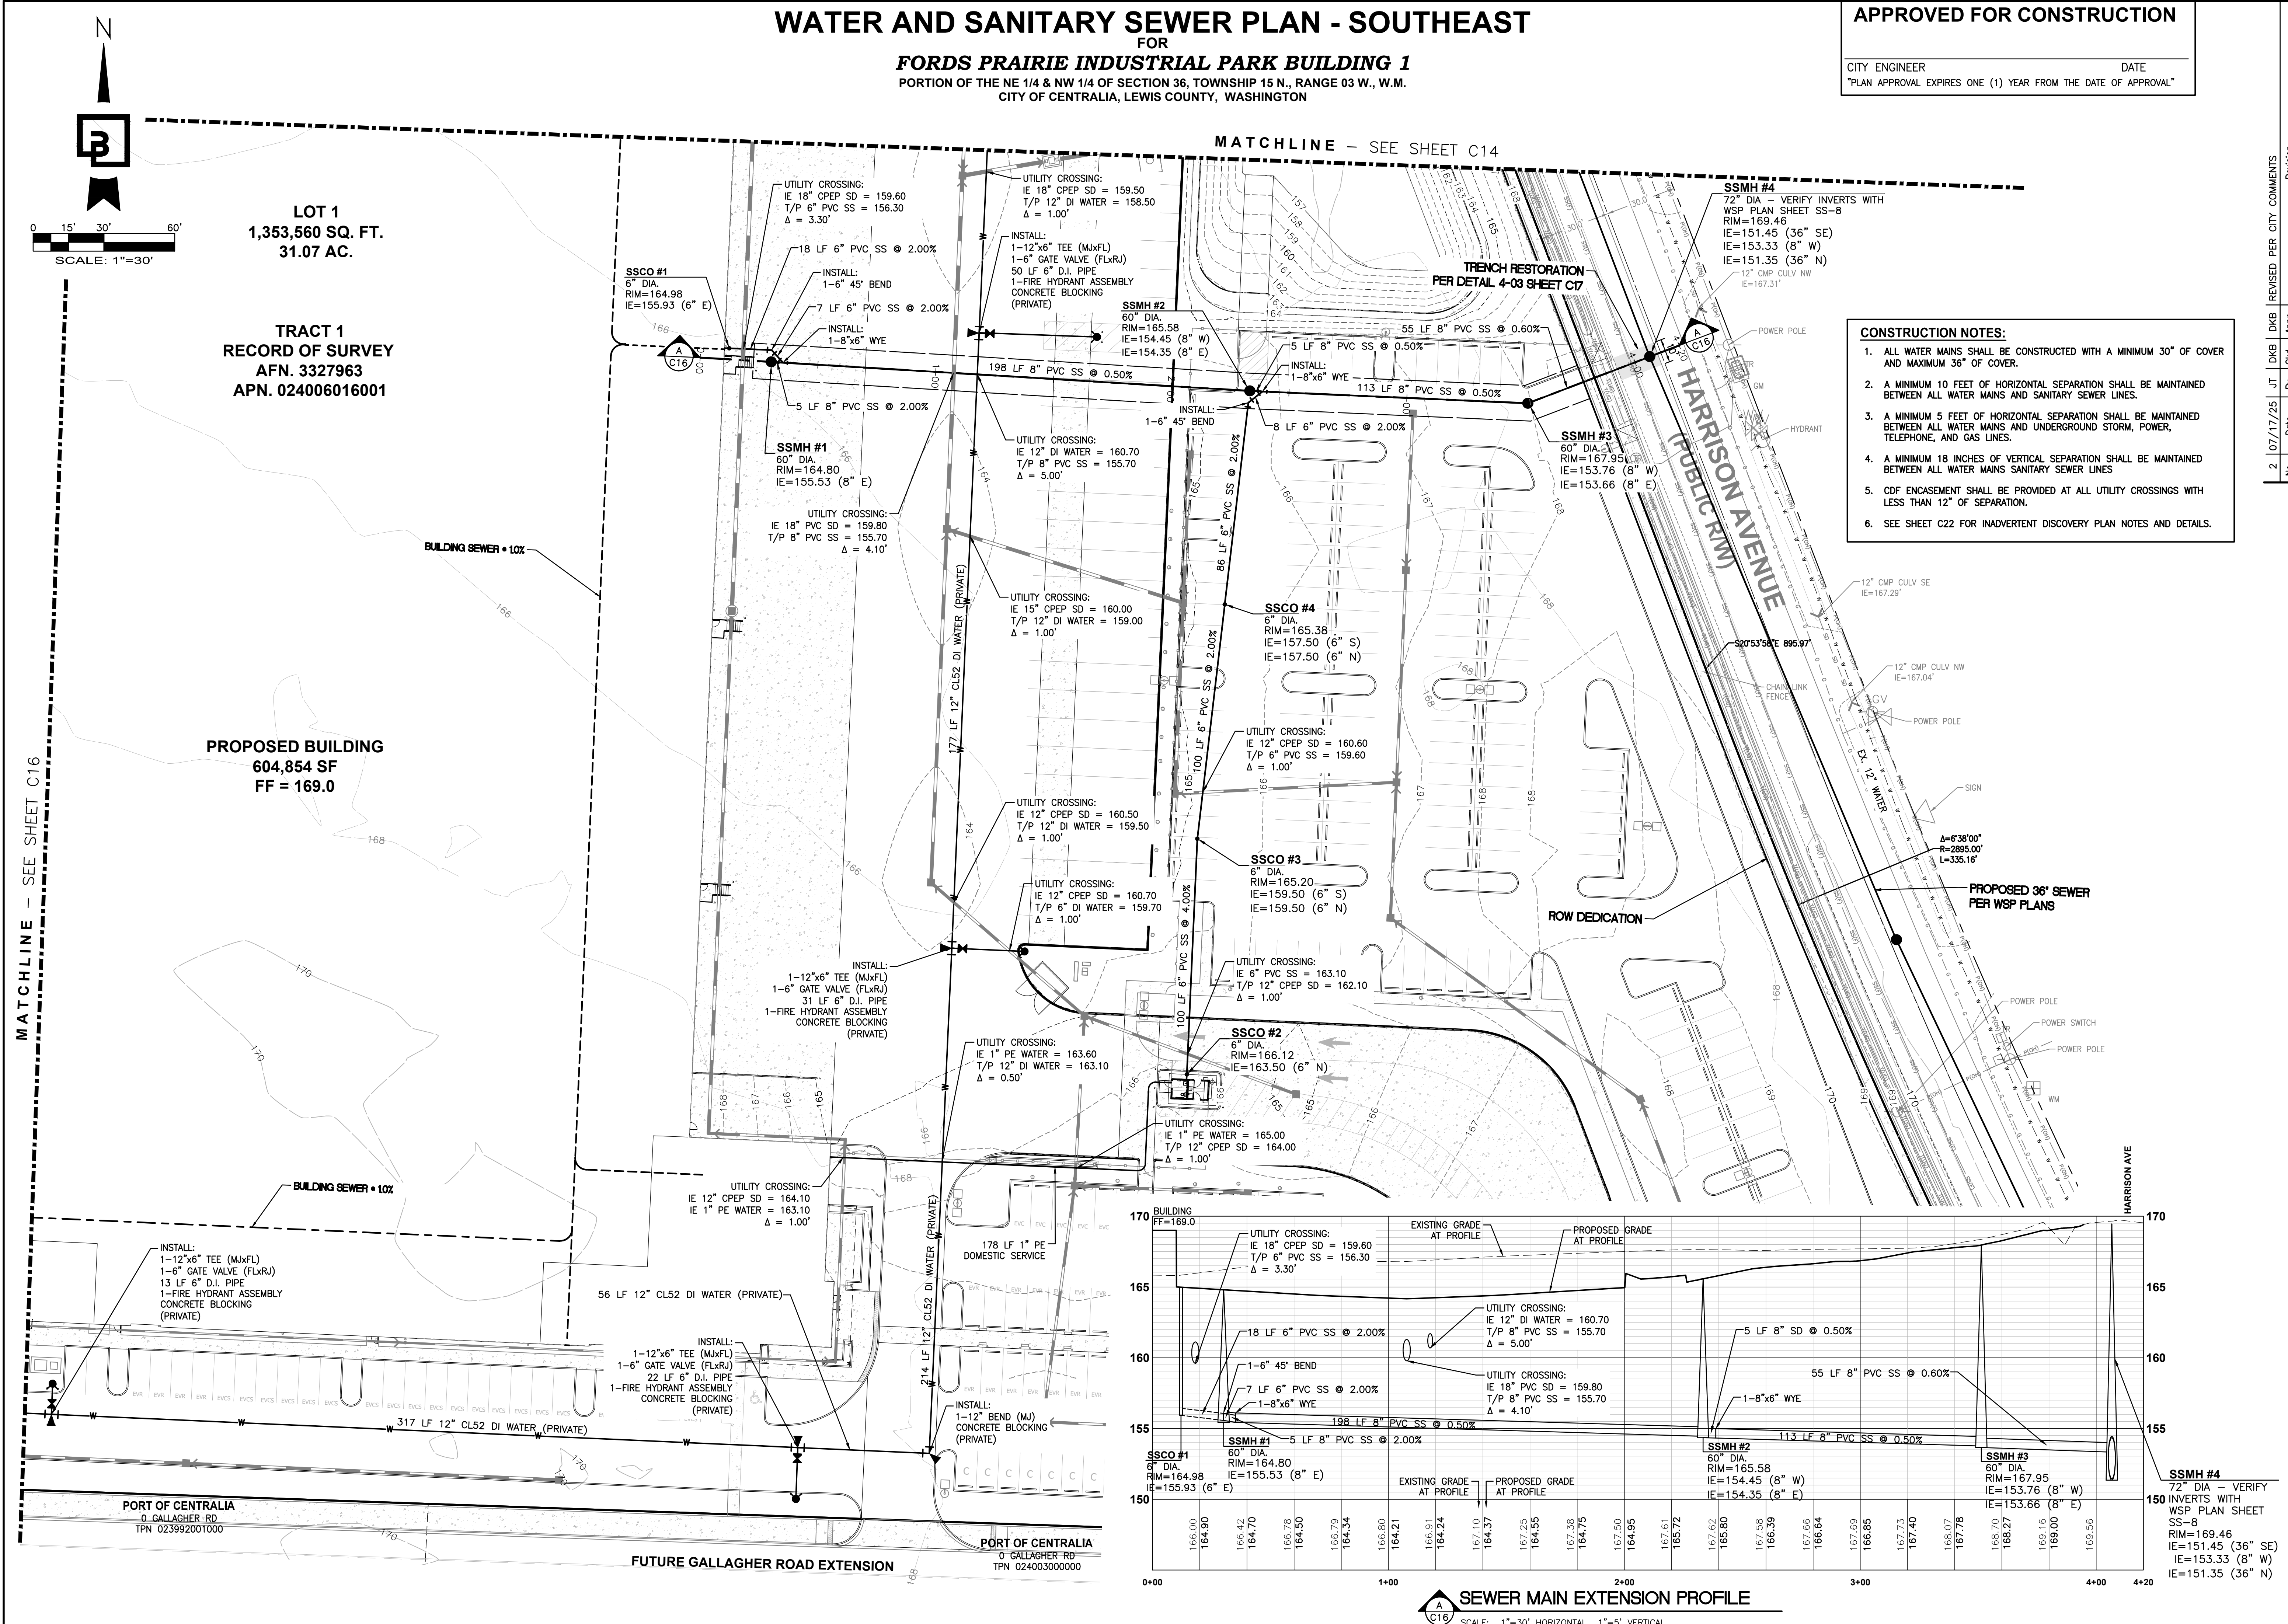

CONSTRUCTION NOTES AND DETAILS

FOR

FORDS PRAIRIE INDUSTRIAL PARK BUILDING 1

PORTION OF THE NE 1/4 & NW 1/4 OF SECTION 36, TOWNSHIP 15 N., RANGE 03 W., W.M.
CITY OF CENTRALIA, LEWIS COUNTY, WASHINGTON

APPROVED FOR CONSTRUCTION

CITY ENGINEER

DATE

"PLAN APPROVAL EXPIRES ONE (1) YEAR FROM THE DATE OF APPROVAL"

CONSTRUCTION NOTES AND DETAILS

FOR

FORDS PRAIRIE INDUSTRIAL PARK BUILDING 1

Title:

Logistics' PROPERTY CO

For:



Scale:

Horizontal

Vertical

1" = 60'

1" = 60'

Designed

Drawn


Checked

Approved

Date

07/17/25




Barghausen Consulting Engineers, LLC.
18215 72nd Avenue South
Kent, WA 98032
425.251.6222
barghausen.com

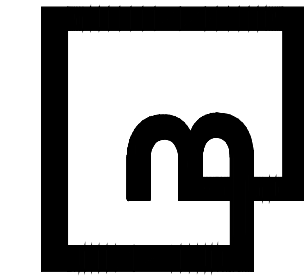

Job Number
23090


Sheet

C17 of **22**

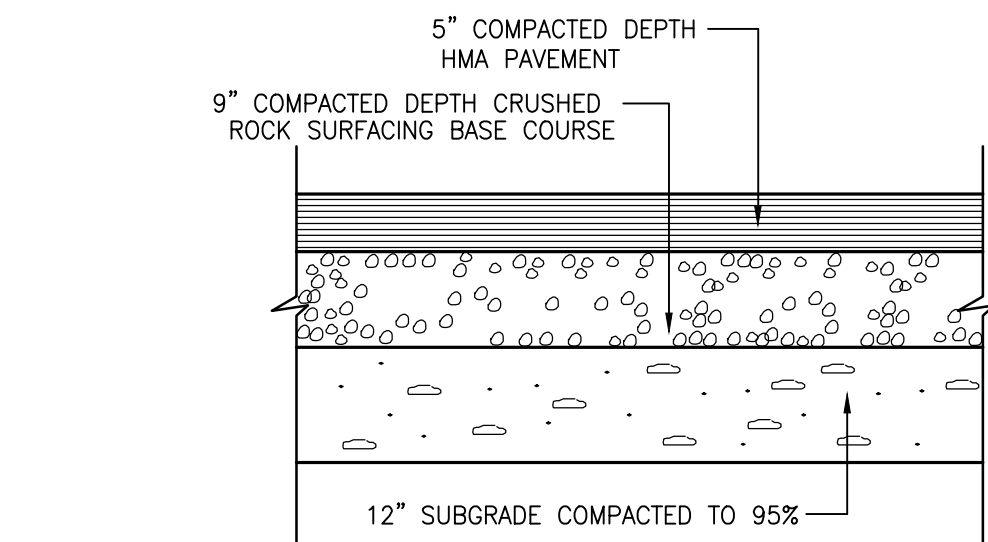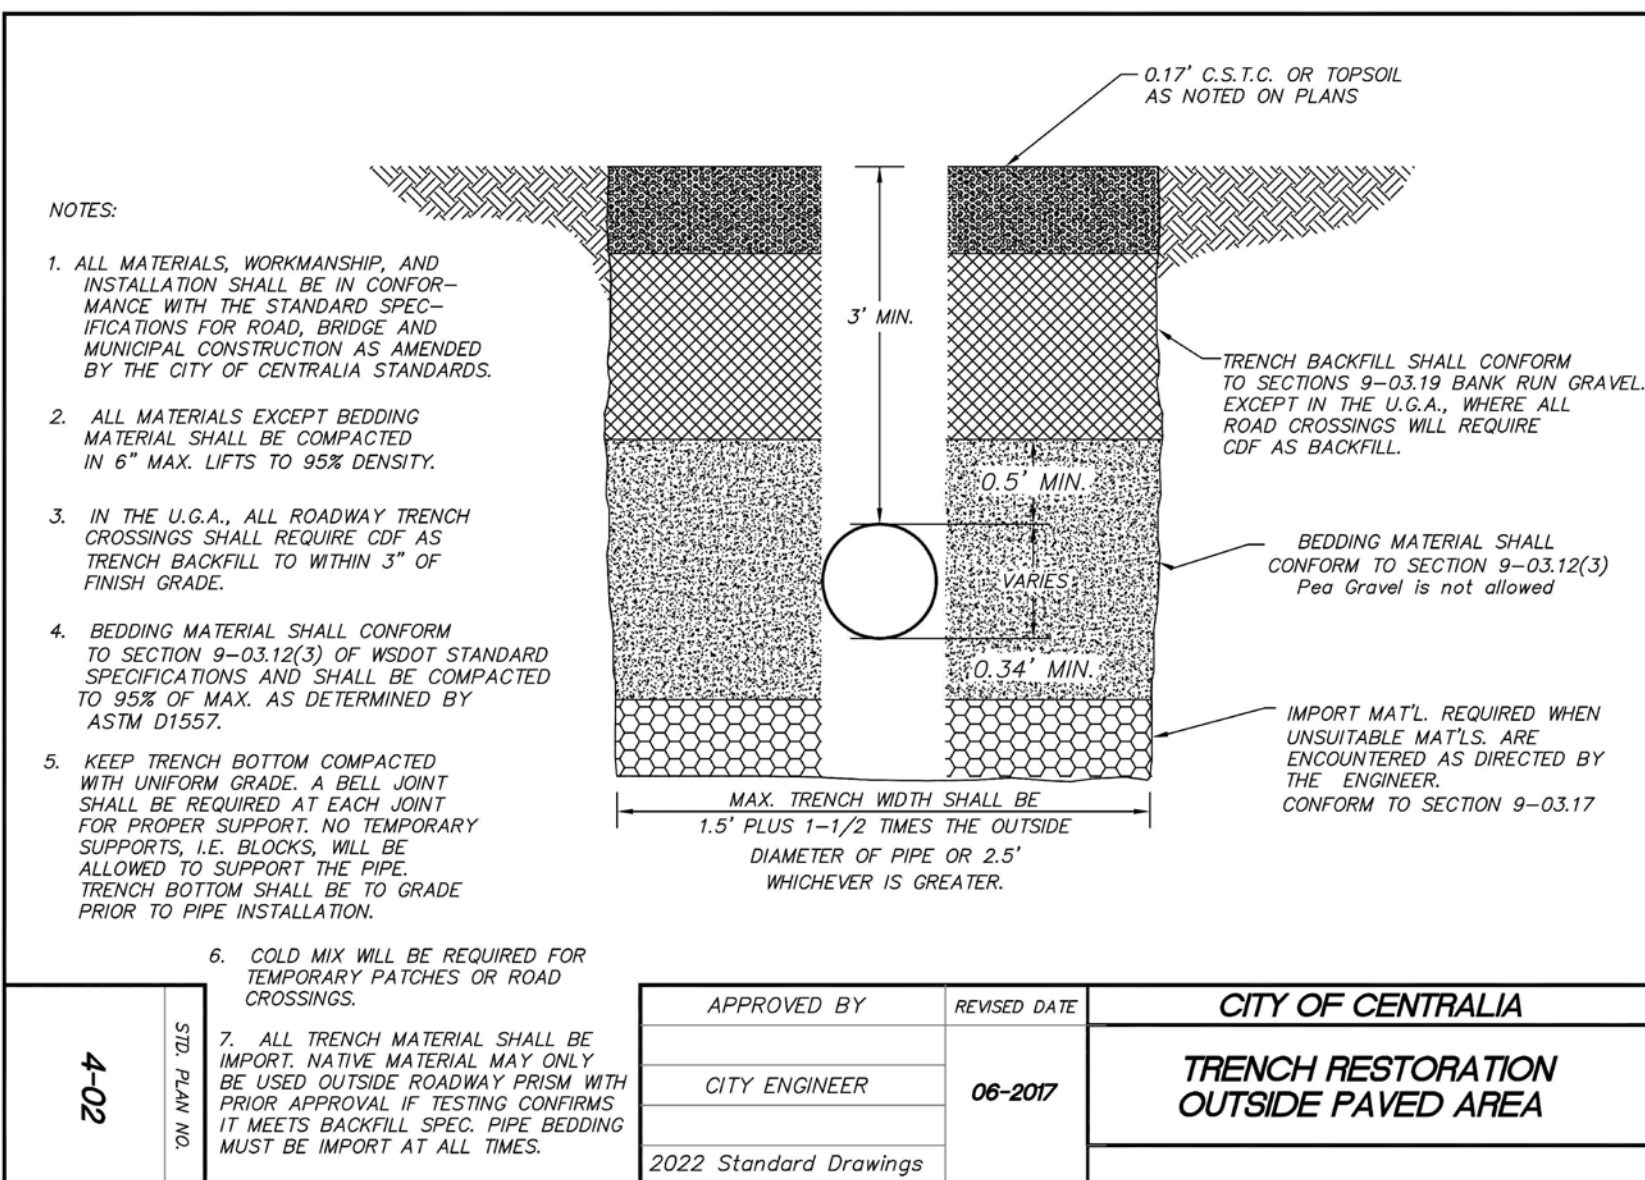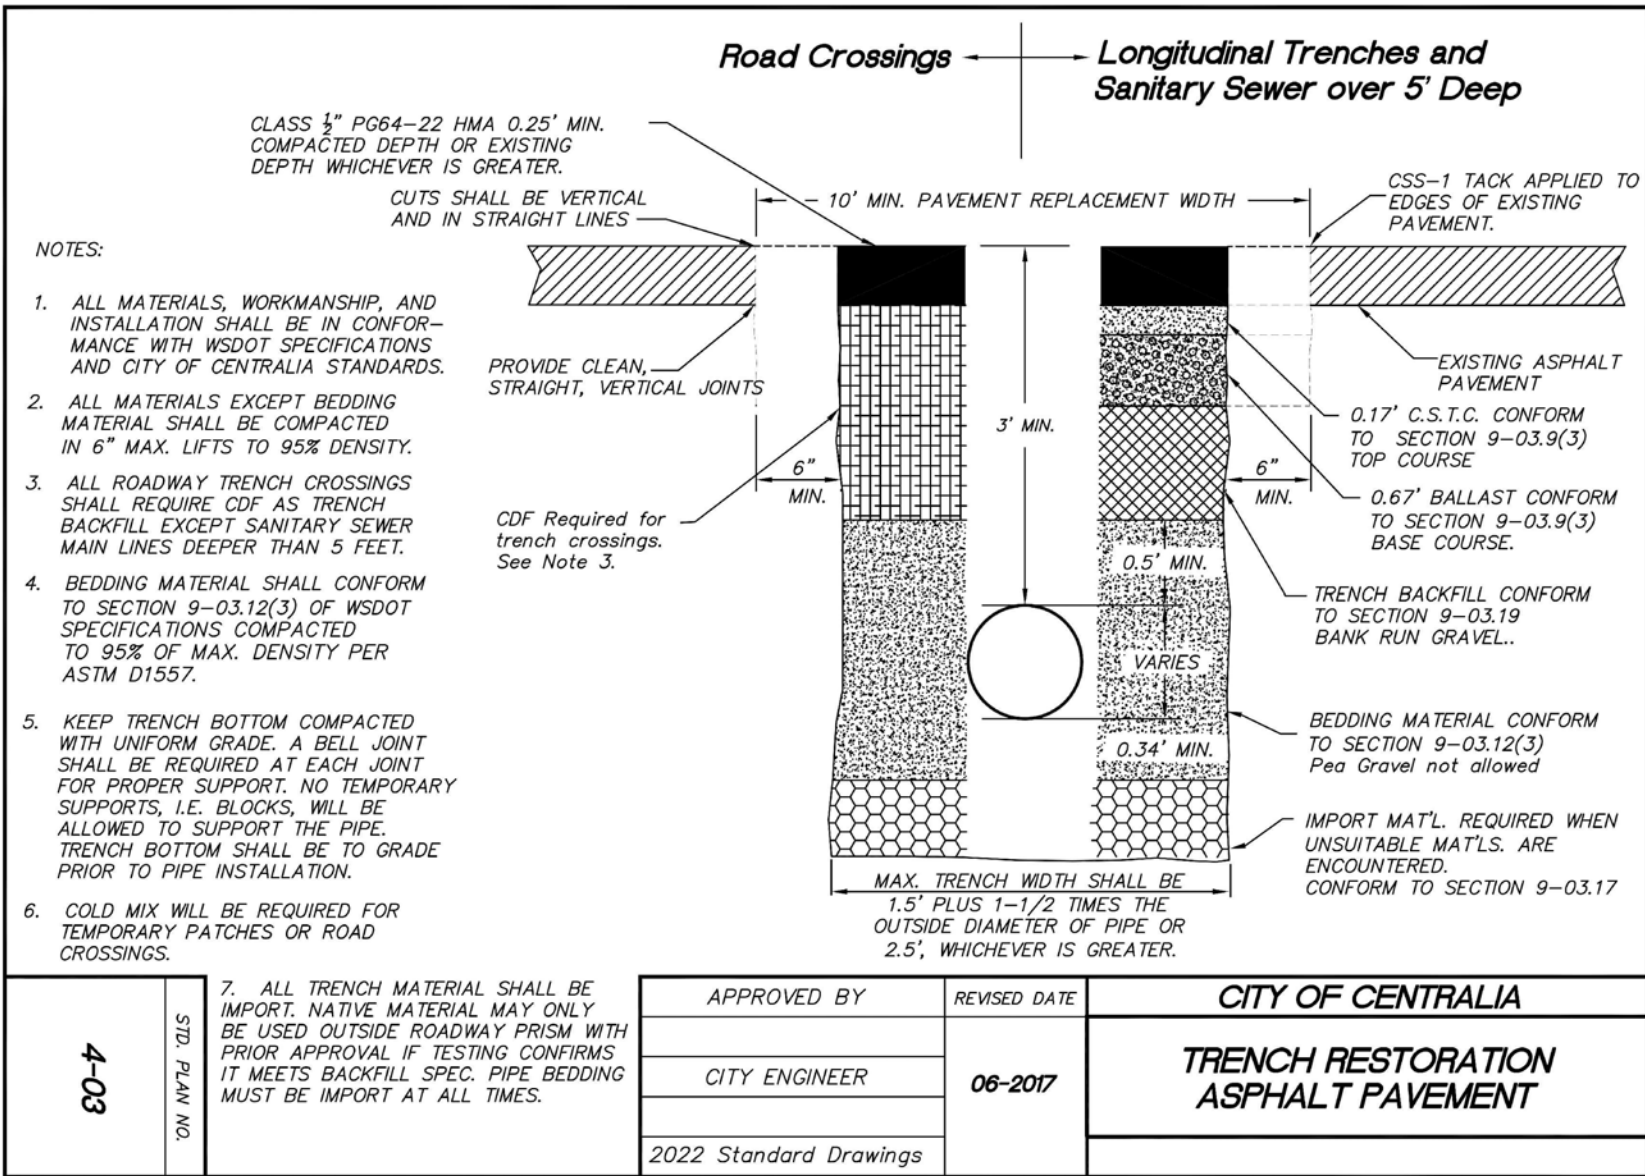


HEAVY DUTY ON-SITE ASPHALT PAVING SECTION

ALTERNATE: 4.5"/6" w/ GEORGID

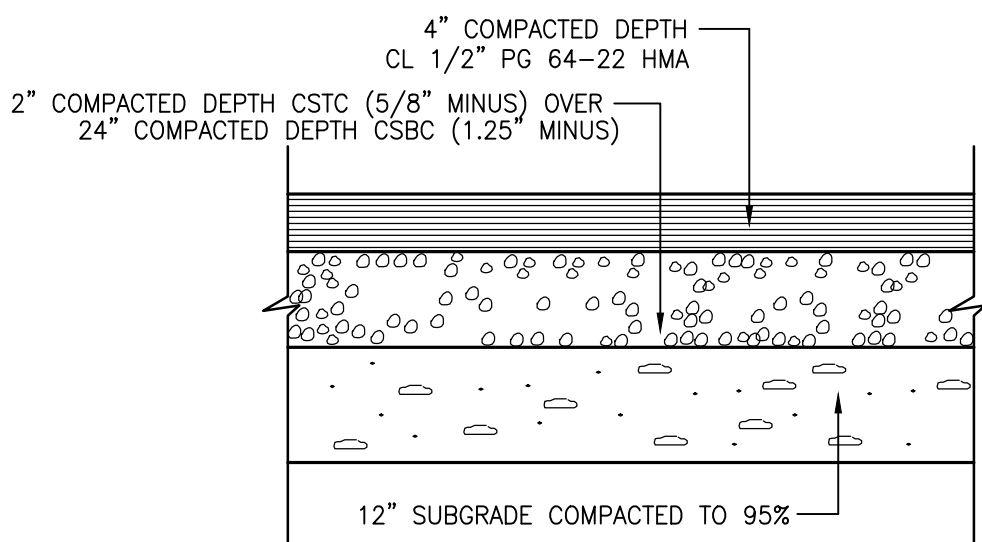


HARRISON AVENUE TRENCH RESTORATION PAVING SECTION

PER DETAIL 4-06

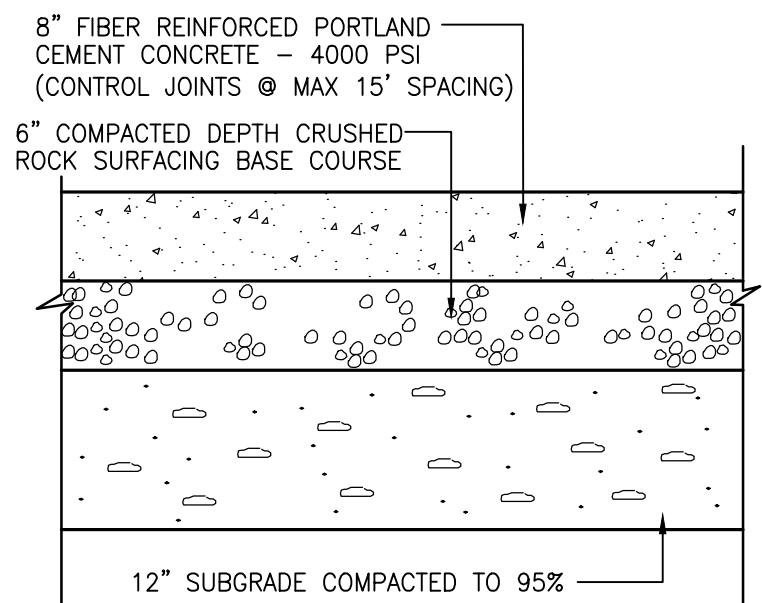


CONCRETE PAVING SECTION

NOT TO SCALE

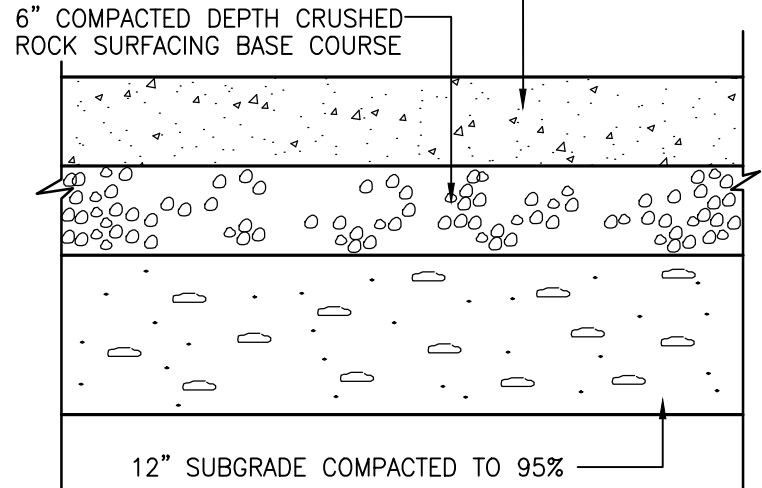

CONCRETE PAVING SECTION

NOT TO SCALE

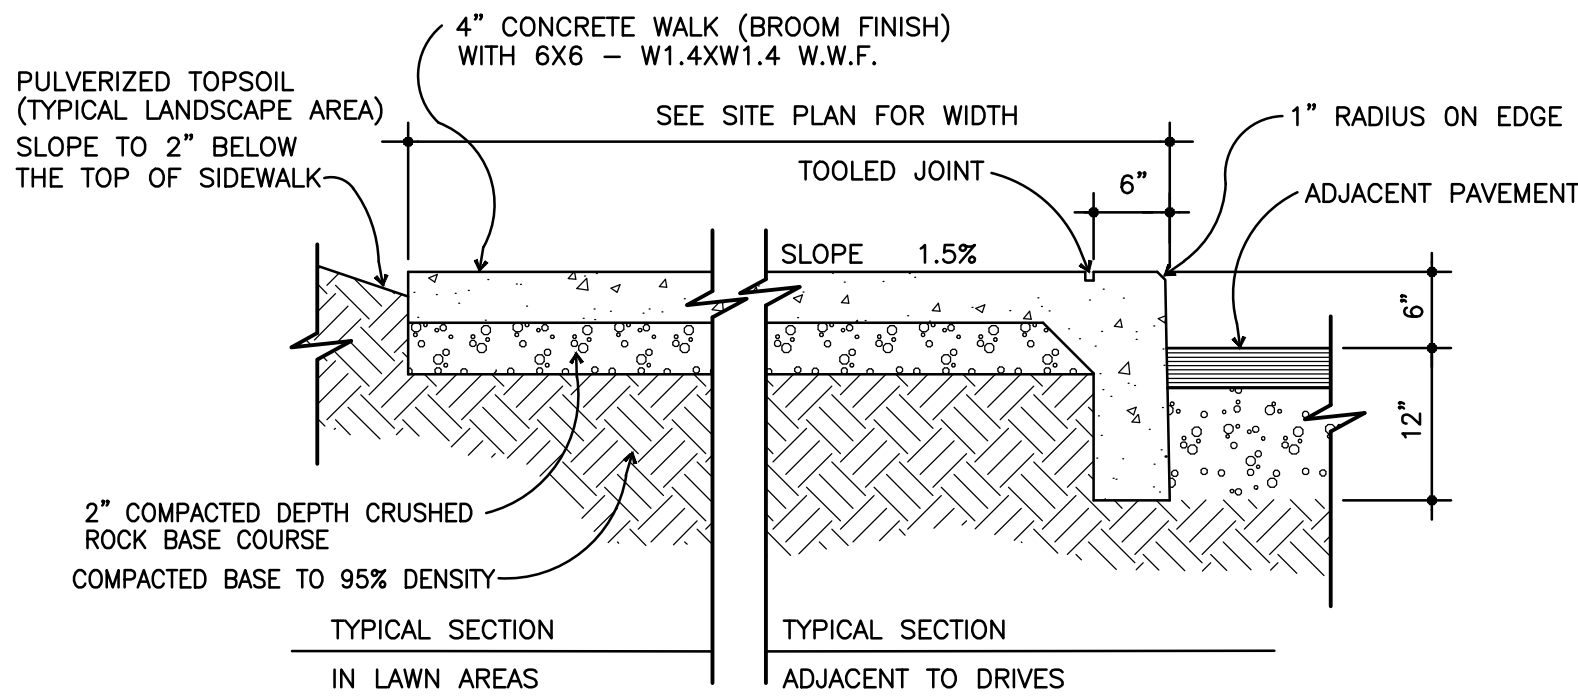


NOTES

- SIDEWALKS WIDTH VARIES (WIDTH PER PLAN) CONTROL JOINTS TO BE PLACED AT SPACING EQUAL TO SIDEWALK WIDTH.
- PROVIDE EXPANSION JOINTS AT 28' TO 30' O.C. MAXIMUM.
- WHEN WALK IS ADJACENT TO THE BUILDING PROVIDE 3/8" X 4" IMPREGNATED FIBERBOARD.


ON-SITE CONCRETE SIDEWALK W/6" RAISED CURB

NOT TO SCALE

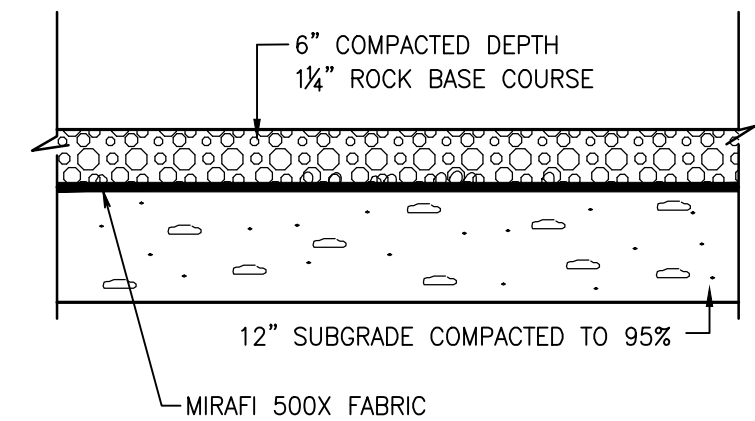


POND ACCESS ROAD SECTION

NOT TO SCALE

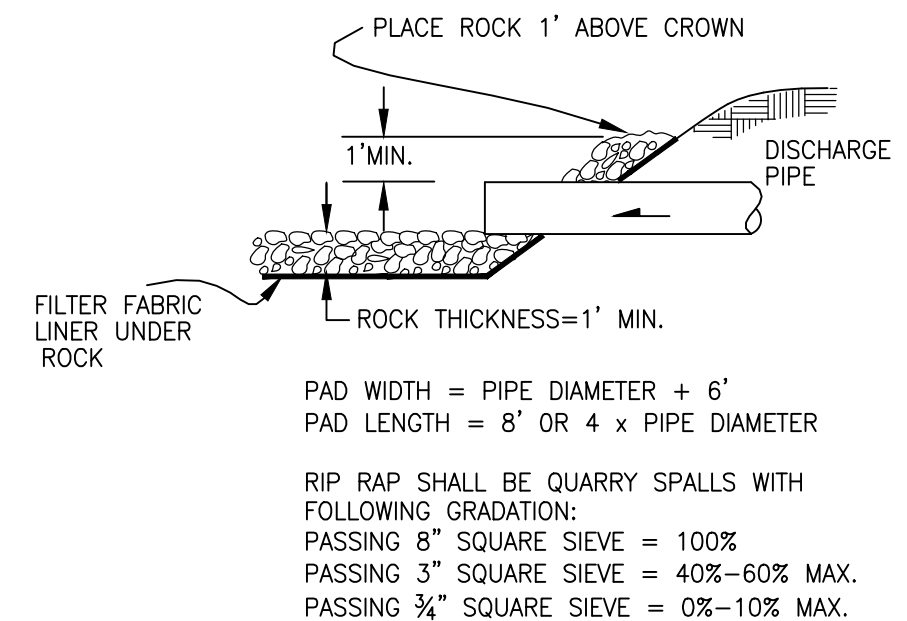


OUTFALL PROTECTION

NOT TO SCALE

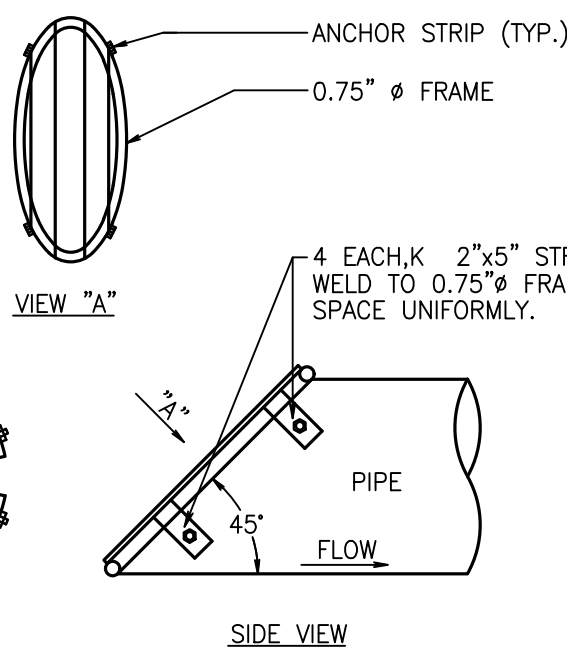


DEBRIS BARRIER

NOT TO SCALE

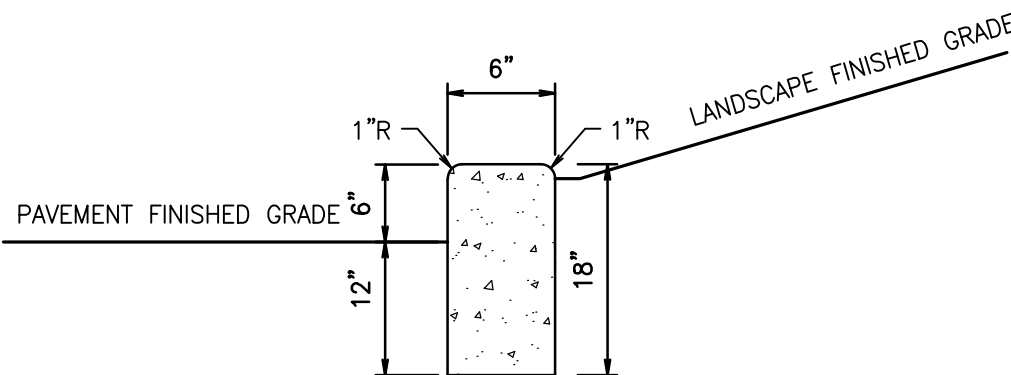


(ON SITE ONLY) 6" CAST-IN-PLACE VERTICAL CURB

NOT TO SCALE

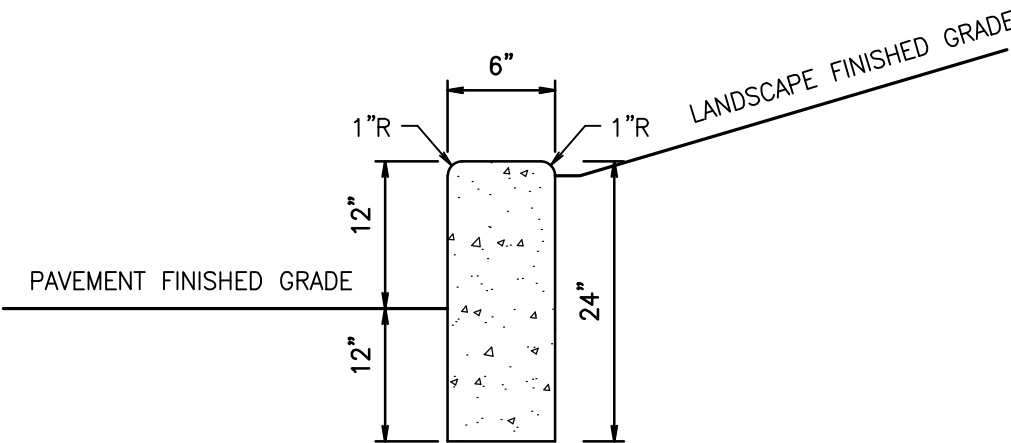


(ON SITE ONLY) 12" CAST-IN-PLACE VERTICAL CURB

NOT TO SCALE

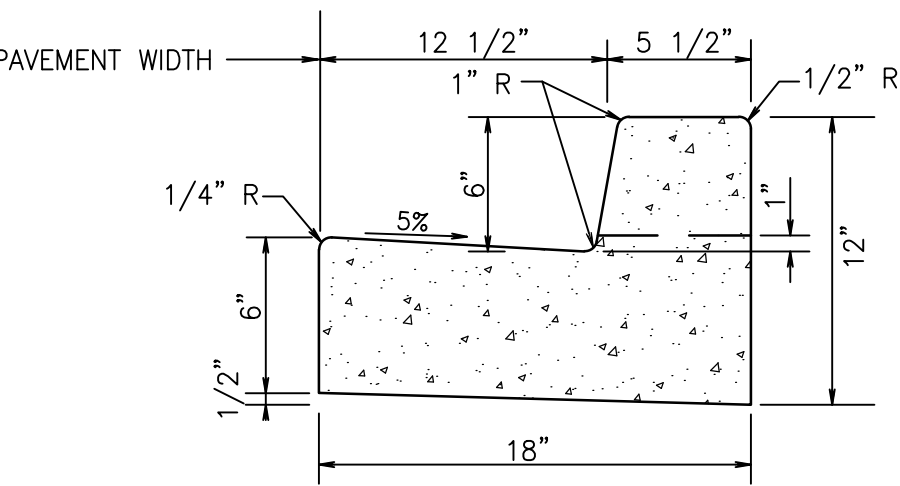


(ON-SITE ONLY) CURB AND GUTTER DETAIL

NOT TO SCALE

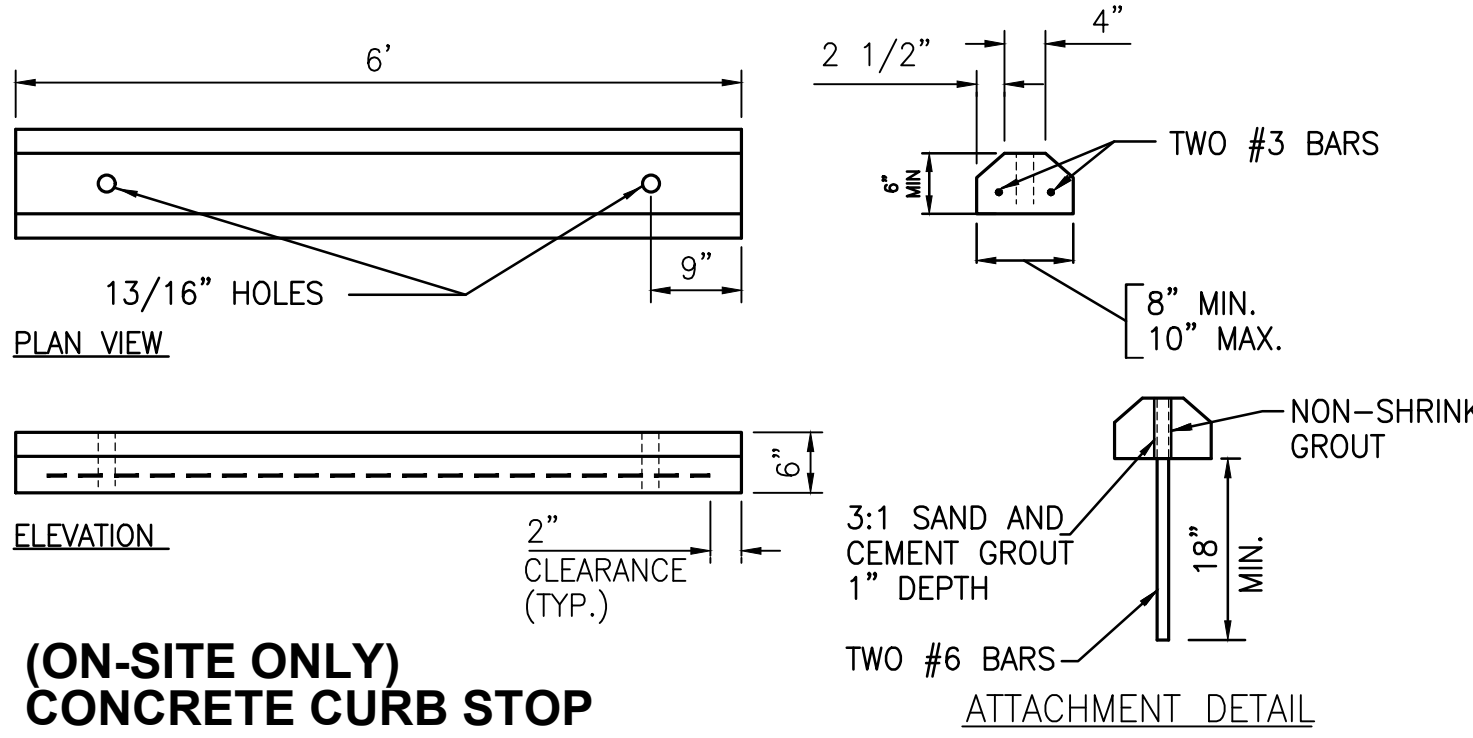

(ON-SITE ONLY) CONCRETE CURB STOP

NOT TO SCALE







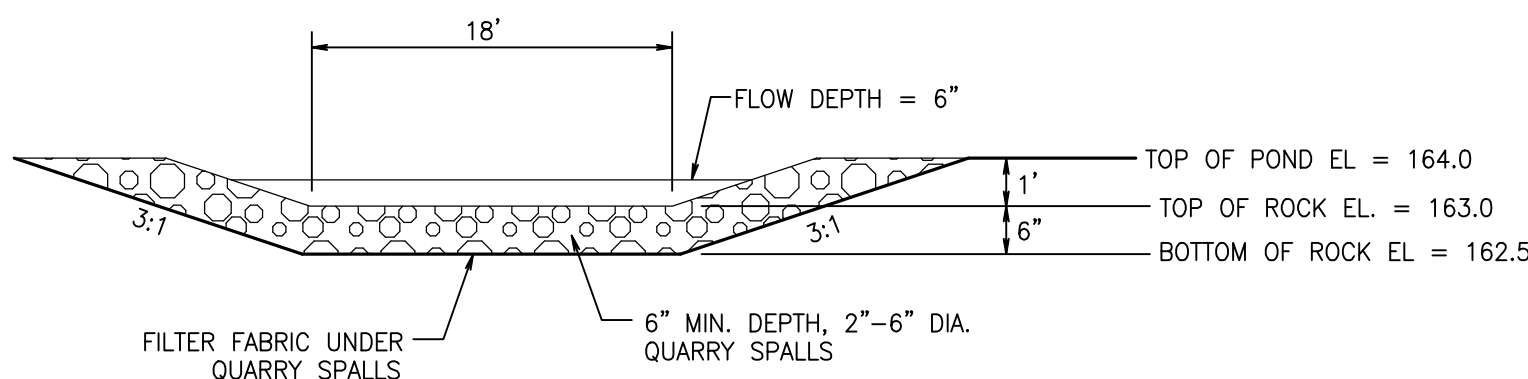


OVERFLOW SPILLWAY DETAIL

NOT TO SCALE

**FORDS PRAIRIE INDUSTRIAL PARK BUILDING 1**

**PORTION OF THE NE 1/4 & NW 1/4 OF SECTION 36, TOWNSHIP 15 N., RANGE 03 W., W.M.
CITY OF CENTRALIA, LEWIS COUNTY, WASHINGTON**

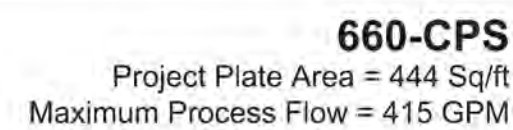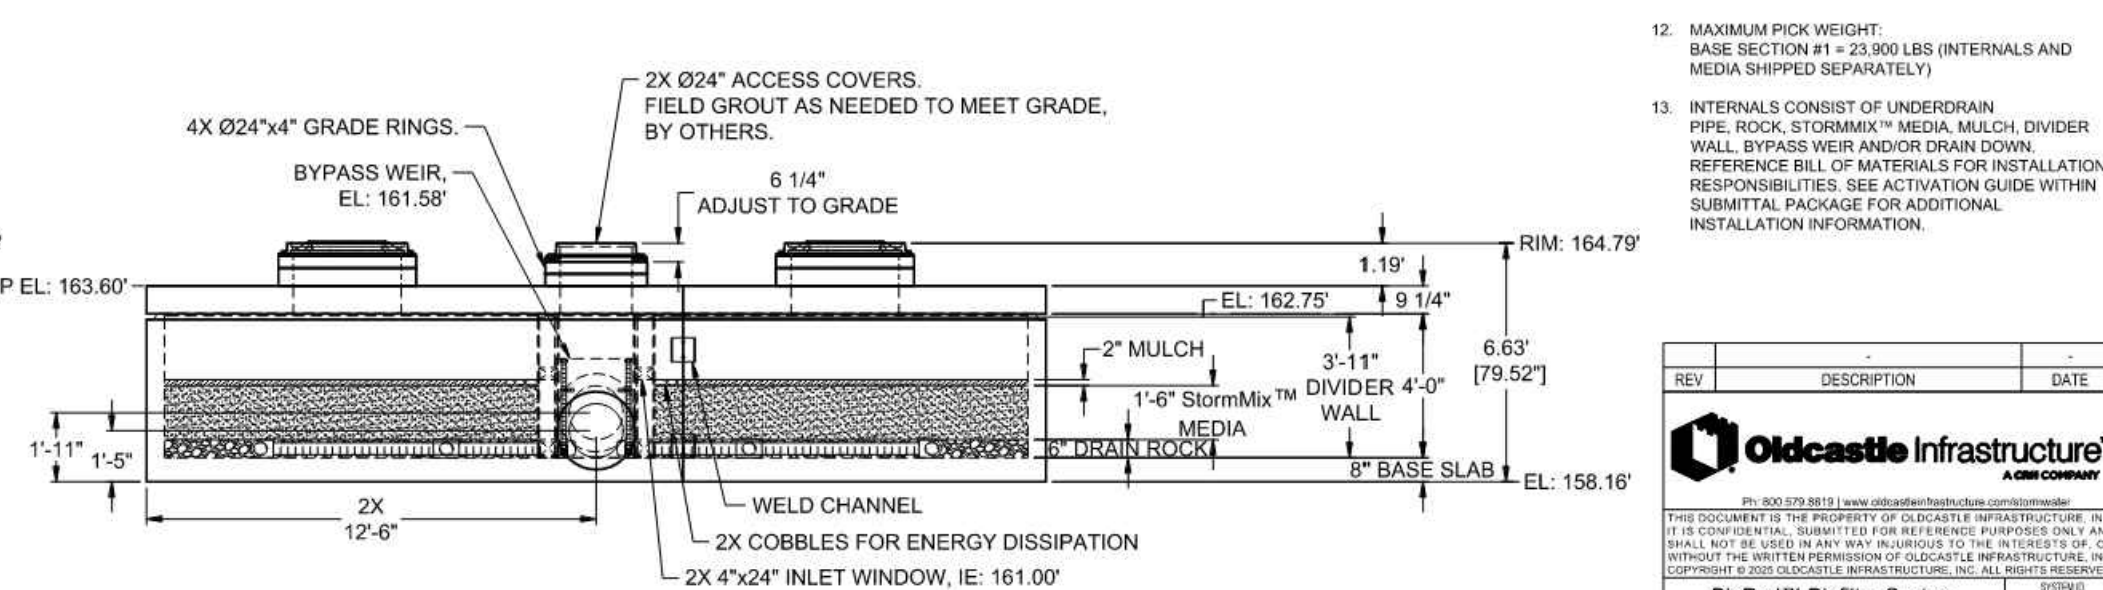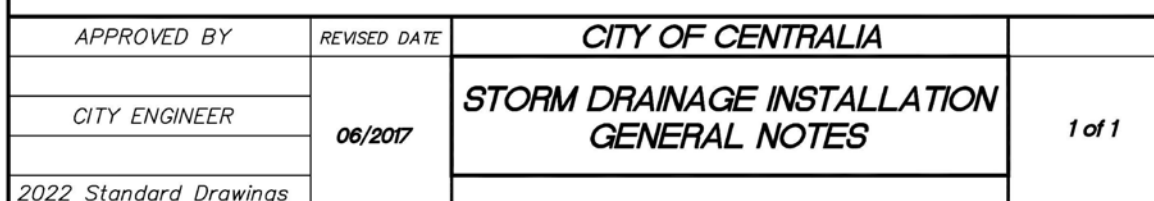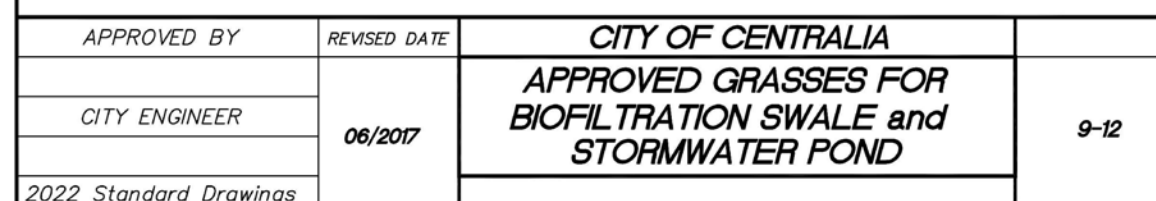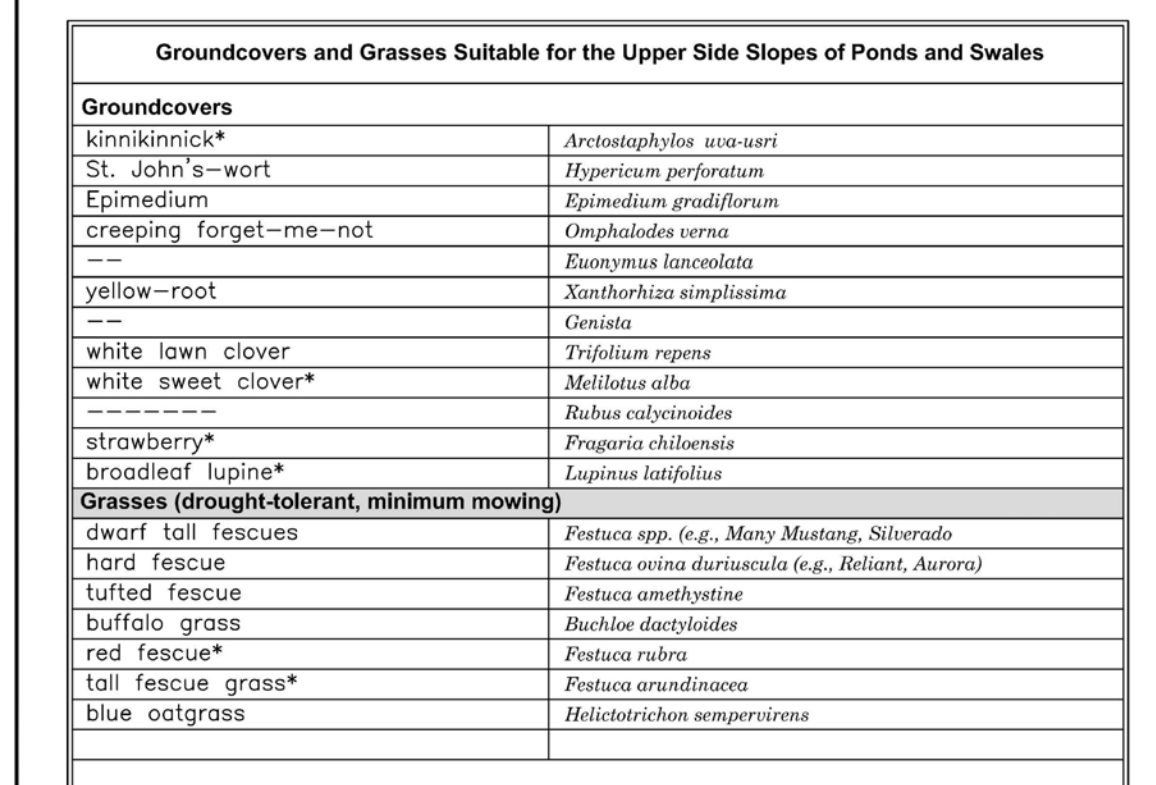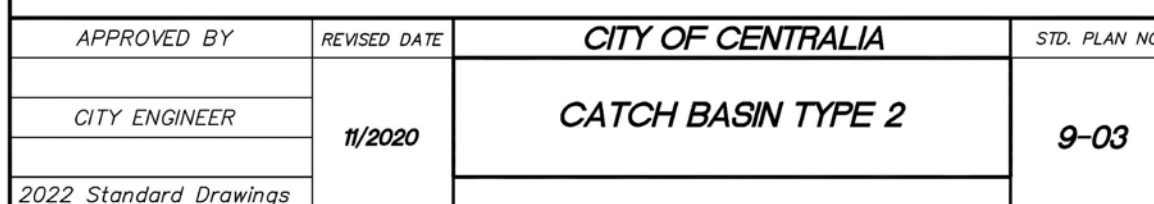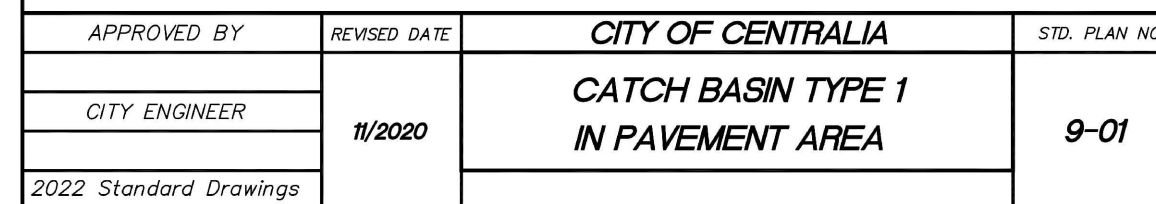

"PLAN APPROVAL EXPIRES ONE (1) YEAR FROM THE DATE OF APPROVAL"

FOR
FORDS PRAIRIE INDUSTRIAL PARK BUILDING 1

LOGISTICS PROPERTY CO.
1100 BELLEVUE WAY NE,
SUITE 8A #320



Designed	JT
Drawn	JT

Barghausen
Consulting Engineers, LLC.
18215 72nd Avenue South
Kent, WA 98032
425.251.6222
barghausen.com



Job Number
23090

Sheet

\\23000s\23090\engineering\23090-d.dwg 7/16/2025 6:01 PM JTOWNE

WATER NOTES AND DETAILS
FOR
FORDS PRAIRIE INDUSTRIAL PARK BUILDING 1
PORTION OF THE NE 1/4 & NW 1/4 OF SECTION 36, TOWNSHIP 15 N., RANGE 03 W., W.M.
CITY OF CENTRALIA, LEWIS COUNTY, WASHINGTON

APPROVED FOR CONSTRUCTION


CITY ENGINEER DATE
"PLAN APPROVAL EXPIRES ONE (1) YEAR FROM THE DATE OF APPROVAL"

WATER MAIN INSTALLATION
GENERAL NOTES


- All workmanship and material shall be in accordance with the City of Centralia standards and the most current copy of the State of Washington Specifications for Road, Bridge and Municipal Construction, Washington Department of Health regulations and American Water Works Association standards.
- All water lines 12" and larger shall be made of ductile iron, thickness class 52 and a rated working pressure of 350 PSI conforming to AWWA C151. All pipe shall be cement mortar lined per AWWA C104 with push on joints conforming to AWWA C111. Water lines under 12" diameter may be P.V.C. C-900 DR14.
- Fittings shall be class 250 cement mortar lined ductile iron with mechanical joint or ANSI flanges. All bolted fittings shall be dressed with an Anti-Seize product for protection. All ductile iron fitting connection(s) shall be completed by the use of mega-lugs. When connecting to an existing inline water main, all connections will be made using a Ductile Iron (DI) sleeve, with mega-lugs, or Romac Alpha coupling except when connecting to a AC main where a Hymax coupler (or equal) will be used. All fittings will use 304A or better stainless steel bolts.
- Gate valves shall be resilient wedge, NRS (Non-Rising Stem) with O-ring seals. Valve ends shall be mechanical joint or ANSI flanges. Valves shall conform to AWWA (latest) 509 std. Valves shall be Mueller, M & H, Clow, Waterson, Kennedy or American AVK. Existing valves shall be operated by City employees only.
- All NIBCO Gate Valves must have brass handles.
- A valve stem riser shall be installed on all valves where the depth from finish grade to the top of the valve exceeds 1.5'.
- Fire hydrants shall be 3-port M & H Reliant Style 129, Mueller Centurion, 5 1/4" with steam port thread of 498. The distance between operating nut and break away flange shall be 32 inches in vertical measurement. All hydrant shoes shall be epoxy coated. Each hydrant shall be provided with a Storz coupler on the steam port. All hydrants shall be bagged until system is approved.
- Brass wedges shall be installed in all ductile iron joints for continuity, two (2) per section of pipe. P.V.C. pipe, C.T.S. HDPE sch. 200 psi pipe shall be installed with a toning (tracer) wire. Toning wire shall be UL listed, type UF, solid core, 12 gauge insulated copper and shall be taped to the top of the pipe to prevent movement during backfilling. The wire shall be laid loosely enough to prevent stretching and damage. The wire shall be brought up and tied off at valve body or meter setting.
- The contractor shall maintain a min. cover of 30 inches and a max. cover of 36 inches over the pipe at all times.
- All water mains shall be staked for grade and alignment by the design engineer or a licensed land surveyor. All vertical control shall be established using the 1988 USGS Datum.
- All new water mains shall be filled and chlorinated for a minimum of 24 hrs prior to flushing. Contractor shall coordinate with the City to have lines filled and flushed.
- Bacteria sampling of potable water lines shall be performed by the City prior to hydrostatic pressure testing. Contractor shall provide an approved sampling bottle from the Lewis County Health Dept., 360 NW North St., Chehalis, WA 98532.
- All pipe and appurtenances shall be hydrostatically tested at 225 PSI (min.) for 15 minutes and witnessed by the City. Fire line testing behind the metering vault shall be coordinated with Riverside Fire authority.
- Service lines of 3/4" and 1" shall be type "K" copper or copper tubing size (C.T.S.) Blue HDPE Polyethylene, 200 psi pipe. Galvanized fittings shall not be used in construction of service lines.
Note: In soil sensitive areas, service lines may be constructed of HDPE-w200psi. Toning (tracer) wire is required when using HDPE pipe water mains/services. Services larger than 1" may be Blue HDPE or brass.
- For any water main tap to existing City mains where the contractor encounters a coupling or existing assemblies, the contractor shall provide a minimum of 18" of clearance from coupling or assemblies to edge of tapping sleeve and the tapping process shall be witnessed by the City with 2 days prior notice.

WATER MAIN INSTALLATION
GENERAL NOTES


- Where the water line crosses a sanitary sewer, the water line shall be above the sewer line whenever possible, with a separation of at least 18 inches between the invert of the water line and the crown of the sewer pipe. If this criteria can not be achieved the sewer pipe shall be cased within ductile iron pipe for a distance of 10 feet either side of the water line.
- All "LONG SIDE SERVICES" shall be cased in 160 psi pipe.
- Water services noted as "long side" shall require a schedule 160 PVC pipe as a casing to cross the R.O.W.
- 3/4" service - casing dia. 1.5" 1.5" service - casing dia. 3"
- 1" service - casing dia. 2" 2" service - casing dia. 3"
- ALL ASBESTOS PIPE WORKMANSHIP MUST FOLLOW THE GUIDE LINES SET FORTH BY THESE AGENCIES: Southwest Washington Air Pollution Control Authority (SWAPCA) and Labor and Industries (L&I).
- Call the Underground Location Center at 1-800-424-5555 or 811 at least 48 hours before any excavation.

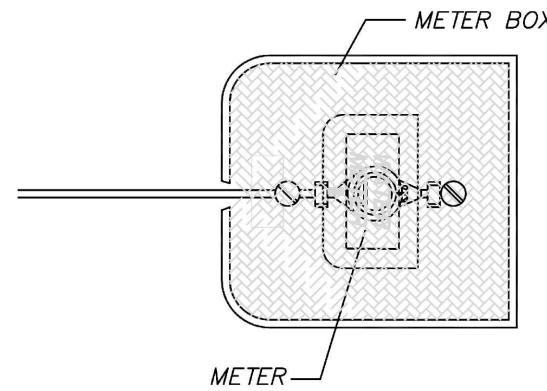

METER BOX - TYPE - Carson Heavy Wall as shown on the detail for specific meter size
DUCTILE IRON COVER w/ FLIP READER LIDS, as shown on details
All appurtenances placed inside meter box shall be centered to operate valves and read the meter.

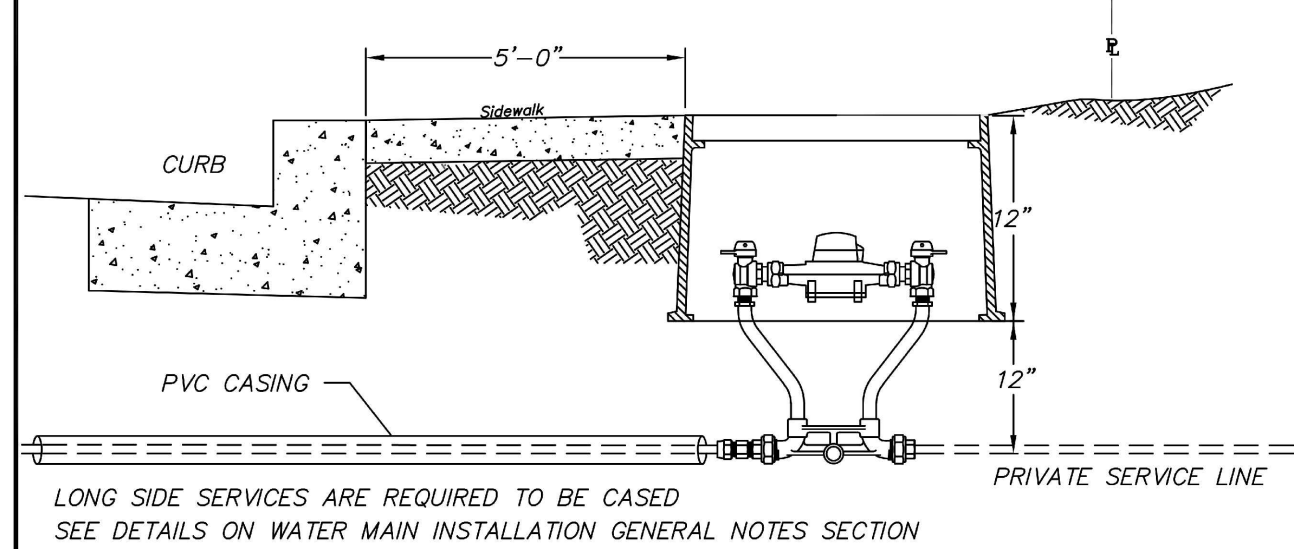

APPROVED BY	REVISED DATE	CITY OF CENTRALIA	STD. PLAN NO.
CITY ENGINEER	04/2019	TYPICAL METER PLACEMENT	2-01
2022 Standard Drawings			


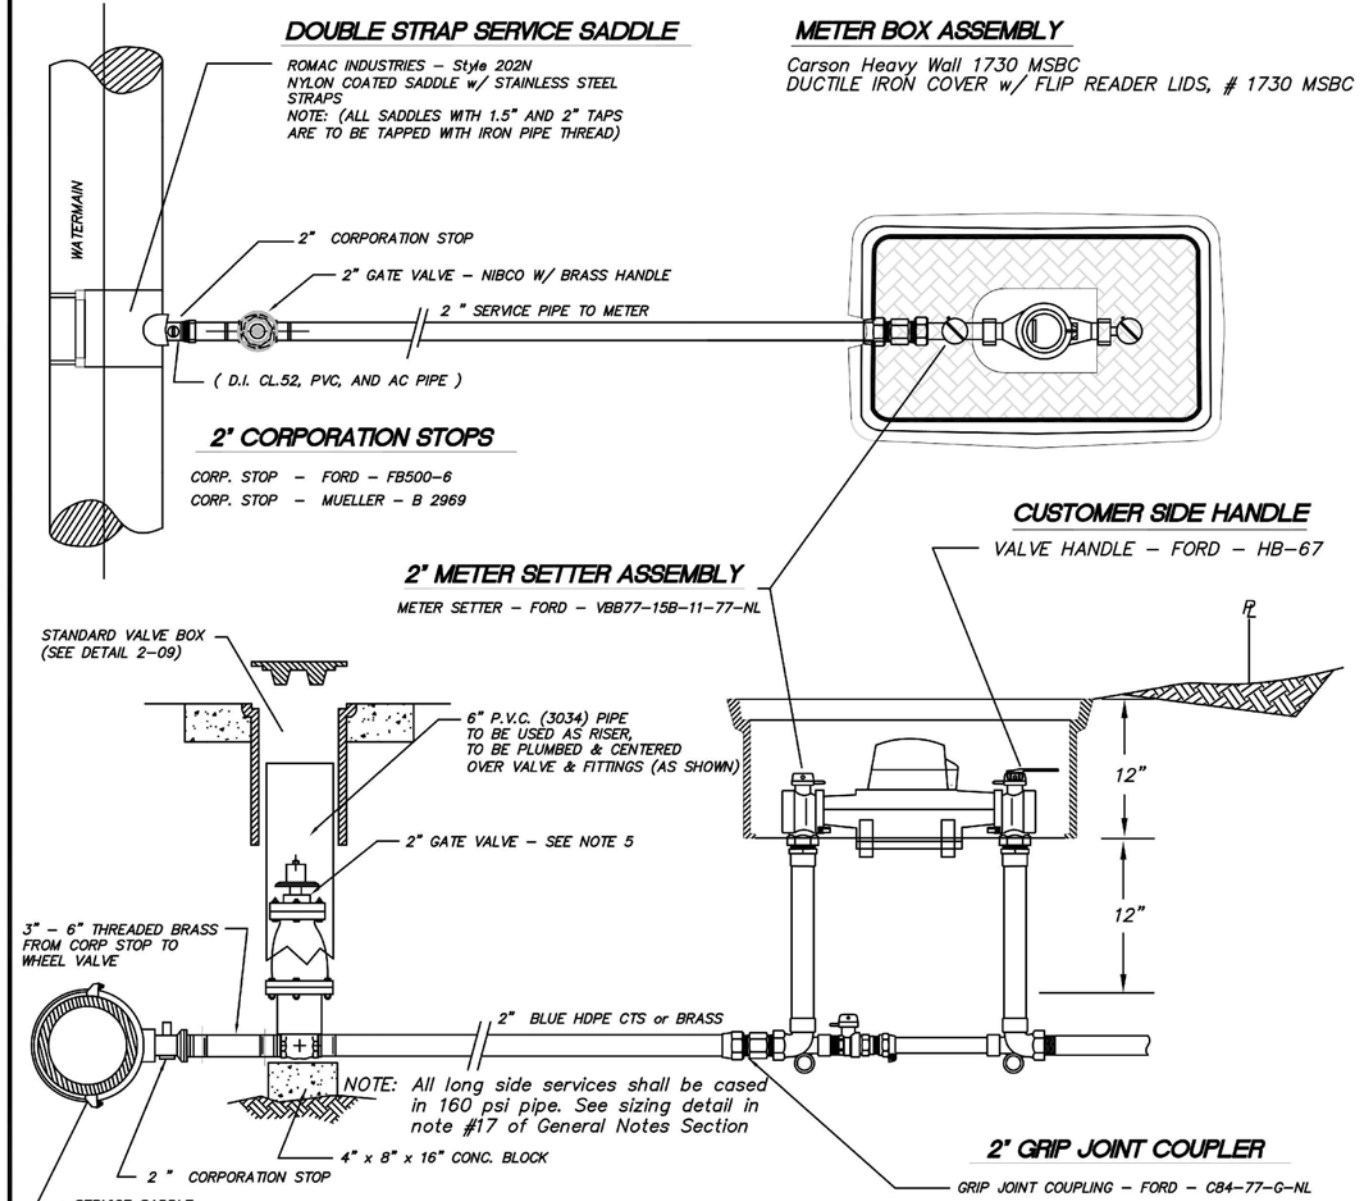


- NOTES:
- ALL SERVICE SADDLES SHALL HAVE RUBBER GASKET, I.P. THREADS AND NYLON COATED. ALL 1.5" AND 2" SERVICE LINES WILL BE SADDLED.
 - IN APPROVED SOIL SENSITIVE AREAS HDPE MAINS AND SERVICE LINES ARE REQUIRED. A TONING (tracer) WIRE, UL LISTED, TYPE UF, SOLID CORE, 12 GAUGE INSULATED COPPER IS REQUIRED. AN IDEAL TWISTER DB PLUS WIRE CONNECTOR, MODEL 60 IS REQUIRED TO CONNECT TRACER WIRES TOGETHER (i.e. tracer wire extension from spool to spool, service to main, main to main at intersections, and hydrant to main installations). Blue HDPE CTS shall be substituted for type K copper in service lines.
 - ALL THREAD FITTING CONNECTIONS SHALL BE DRESSED WITH AN APPROVED JOINTING COMPOUND.
 - ANTI-SEIZE SHALL BE USED ON ALL BOLT THREADS.
 - 2" GATE VALVE - MAH AWWA C509 RESILIENT WEDGE GATE VALVE 4067-07 W/ 2" SQUARE NUT.
 - STAINLESS STEEL PIPE STIFFENERS ARE REQUIRED WHERE HDPE PIPE IS USED.


APPROVED BY	REVISED DATE	CITY OF CENTRALIA	STD. PLAN NO.
CITY ENGINEER	06/2023	2" SINGLE METER SERVICE STANDARD	2-05
2022 Standard Drawings			

BLOW OFF ASSEMBLY GENERAL NOTES


- If a thrust block is poured then it shall be required to use 12 ML PLASTIC OR CONSTRUCTION FABRIC TO PROTECT THE BLOW-OFF ASSEMBLY.
- ALL BLOW-OFF ASSEMBLIES ATTACHED TO P.V.C. MAINS MUST HAVE 12 GAUGE COATED COPPER TRACER WIRE TIED OFF AT THE VALVE BOX BODY AND EXTENDING ONE FOOT BEYOND TOP OF VALVE BOX.
- VALVE BODIES TO BE CENTERED OVER THE BLOW-OFF ASSEMBLY AND COVER SHALL BE SET AT A DISTANCE OF 1" MIN. TO 3" MAX. BETWEEN THE HOSE CAP CONNECTION ON BLOW-OFF ASSEMBLY AND THE BOTTOM OF COVER.
- FITTINGS FROM D.I. BLIND FLG. TEE TO 2" OPERATING VALVE SHALL BE 2" DIAMETER AND MADE OF BRASS. FROM OPERATING VALVE TO HOSE CAP CONNECTION SHALL BE 2" DIAMETER AND MADE OF BRASS.
- VALVE BODIES SHALL BE CLAMPED TO THE 30" MINIMUM COVER.
- 2" GATE VALVE - MAH AWWA C509 RESILIENT WEDGE GATE VALVE 4067-02 W/ 2" SQUARE NUT.
- POURED IN PLACE CONCRETE BLOCK BLOCK SIZE (3 FT. WIDE, 2 FT. DEEP, AND 3 FT. MIN. LENGTH TO UNDISTURBED NATIVE SOIL.) LENGTH IS A VARIABLE DEPENDING UPON DISTANCE TO UNDISTURBED NATIVE SOIL.
- ALL FITTINGS CONTACTED BY POURED IN PLACE CONCRETE SHALL BE PROTECTED BY 12 ML PLASTIC, PLACED BETWEEN MATERIALS.

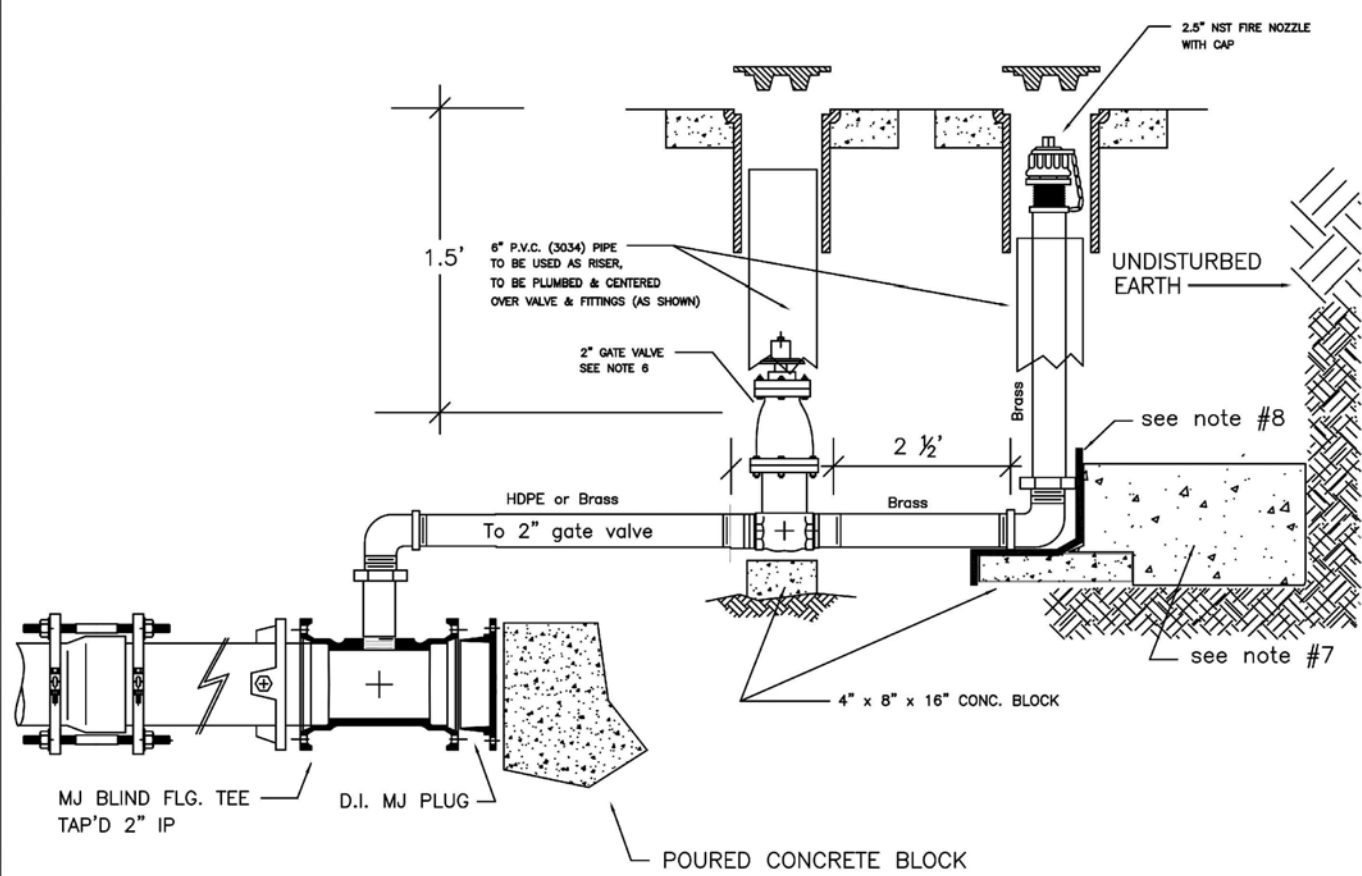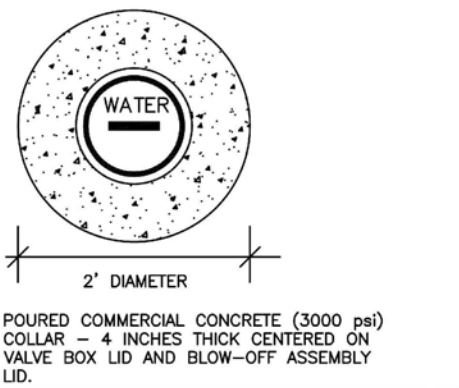

APPROVED BY	REVISED DATE	CITY OF CENTRALIA	STD. PLAN NO.
CITY ENGINEER	06/2023	2" BLOW-OFF ASSEMBLY IN PAVEMENT AREAS	2-08
2022 Standard Drawings			

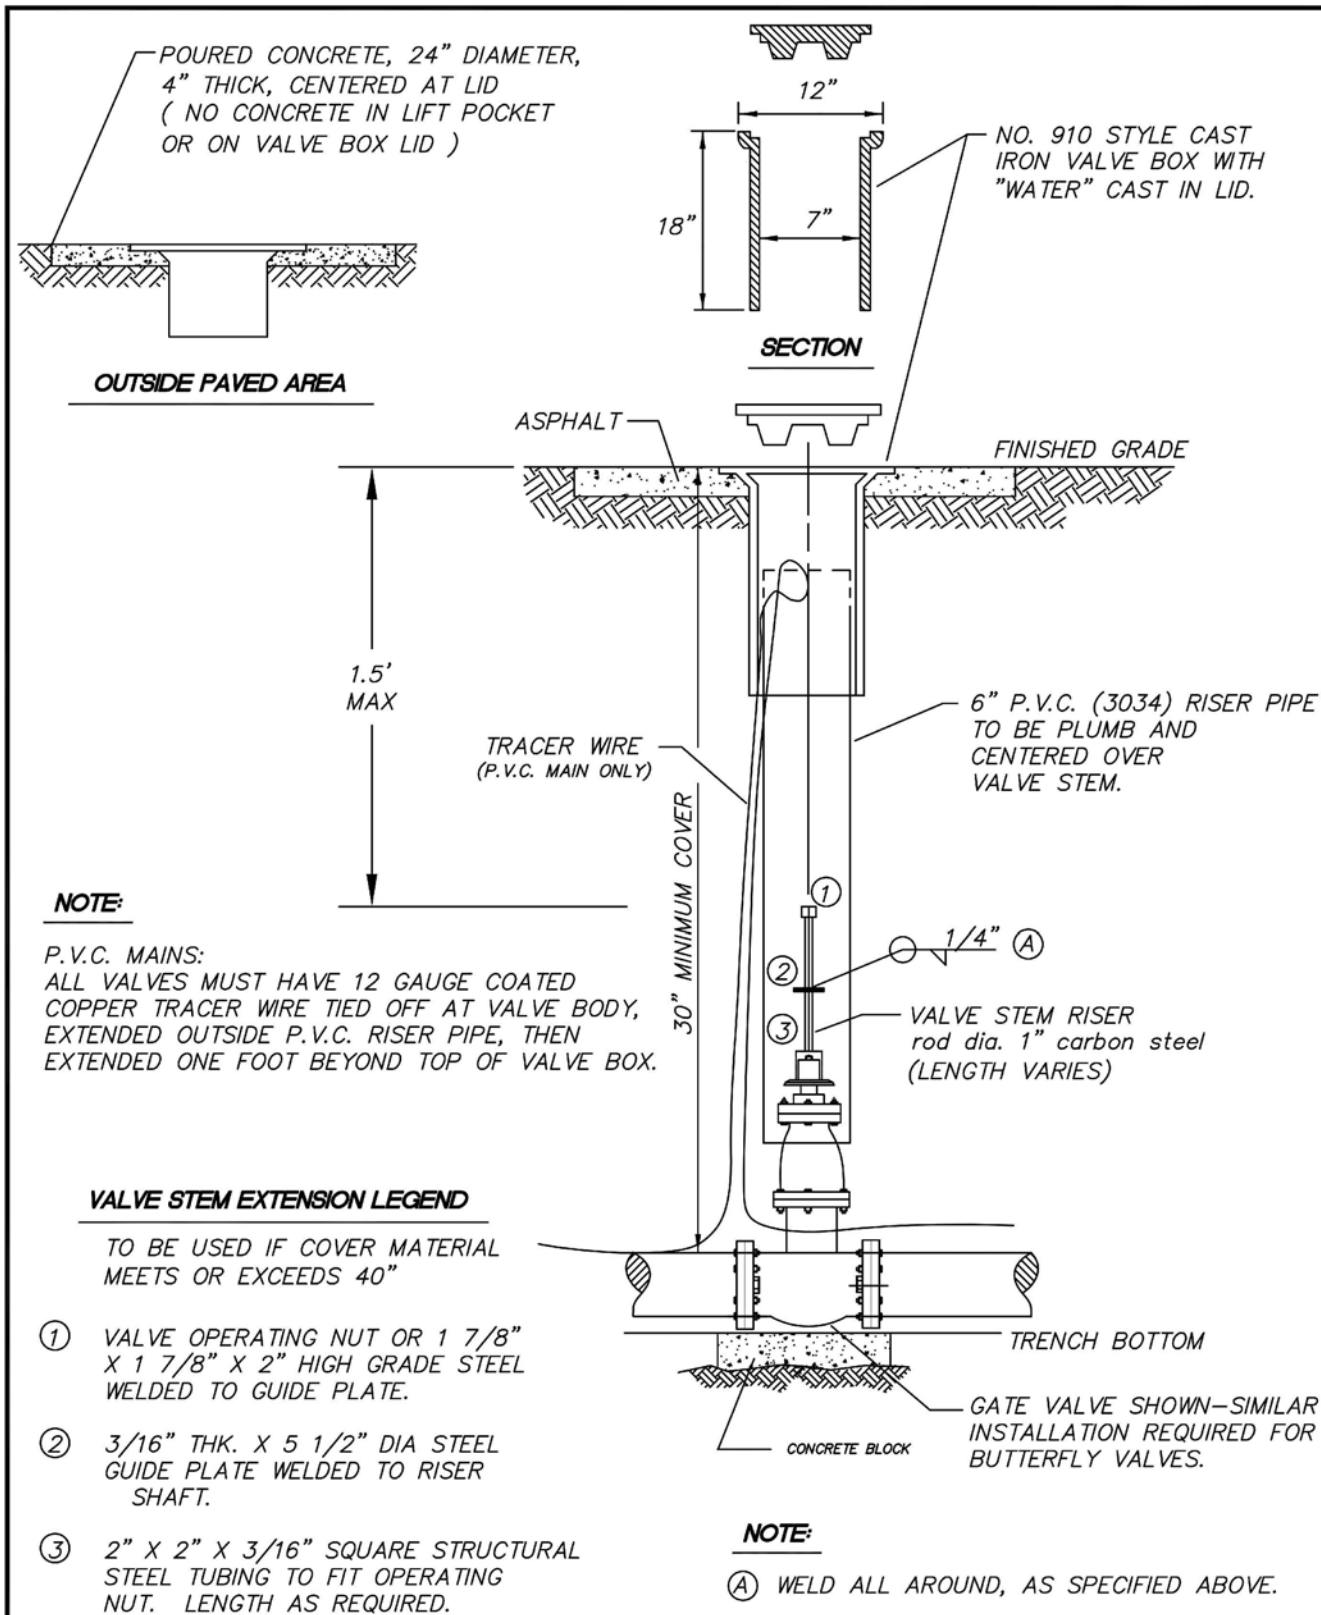


APPROVED BY	REVISED DATE	CITY OF CENTRALIA	STD. PLAN NO.
CITY ENGINEER	02/2020	STANDARD VALVE BOX	2-09
2022 Standard Drawings			

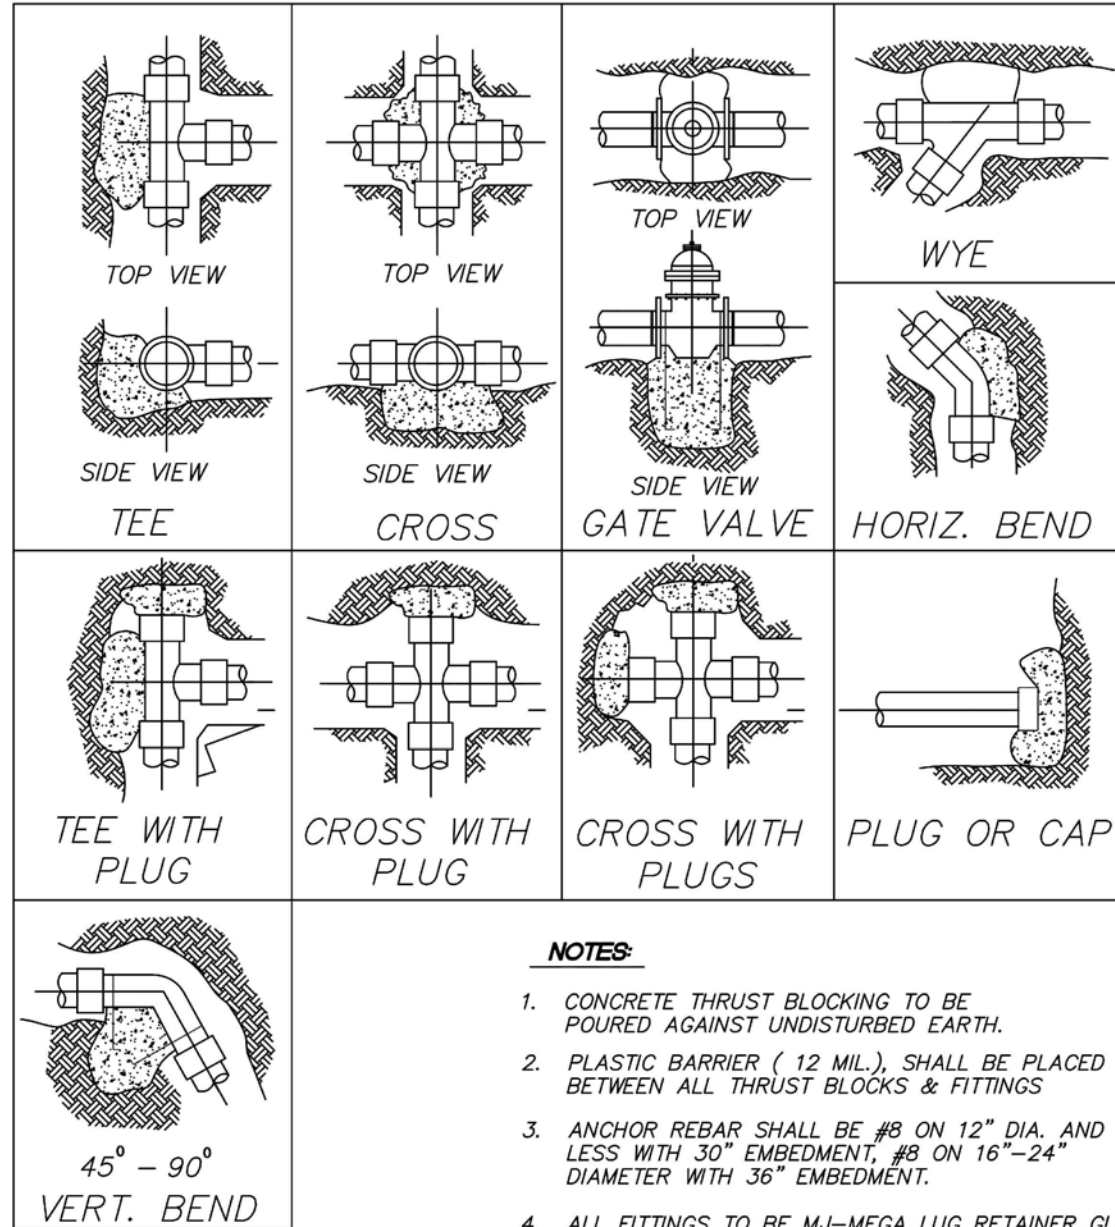

- NOTES:
- CONCRETE THRUST BLOCKING TO BE POURED AGAINST UNDISTURBED EARTH.
 - PLASTIC BARRIER (12 ML.) SHALL BE PLACED BETWEEN ALL THRUST BLOCKS & FITTINGS.
 - ANCHOR REBAR SHALL BE #8 ON 12" DIA. AND LESS WITH 30" EMBEDMENT, #8 ON 16"-24" DIAMETER WITH 36" EMBEDMENT.
 - ALL FITTINGS TO BE MJ-MEGA LUG RETAINER GLANDS.
 - PLUGS TO BE MINIMUM OF 5' FROM TEE, WYE OR CROSS ON VALVE.
 - ALL MECHANICAL BOLTS TO FITTINGS SHALL HAVE ANTI-SEIZE COMPOUND APPLIED TO THE BOLTS.
 - NO CONCRETE WILL COME IN CONTACT WITH ANY MECHANICAL JOINTS.


APPROVED BY	REVISED DATE	CITY OF CENTRALIA	STD. PLAN NO.
CITY ENGINEER	06/2017	STANDARD BLOCKING DETAIL	2-10
2022 Standard Drawings			

LIVE TAP

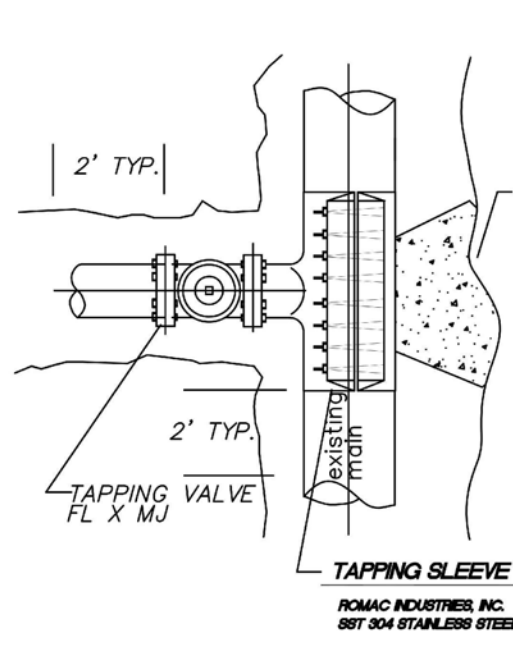

- NOTES:
- 12 ML PLASTIC OR CONSTRUCTION FABRIC SHALL BE WRAPPED AROUND PIPE AND FITTINGS BEFORE THRUST BLOCKS ARE POURED.
 - SUPPORT VALVE AND SLEEVE CONTINUOUSLY THROUGH INSTALLATION.

CUT-IN-TEE

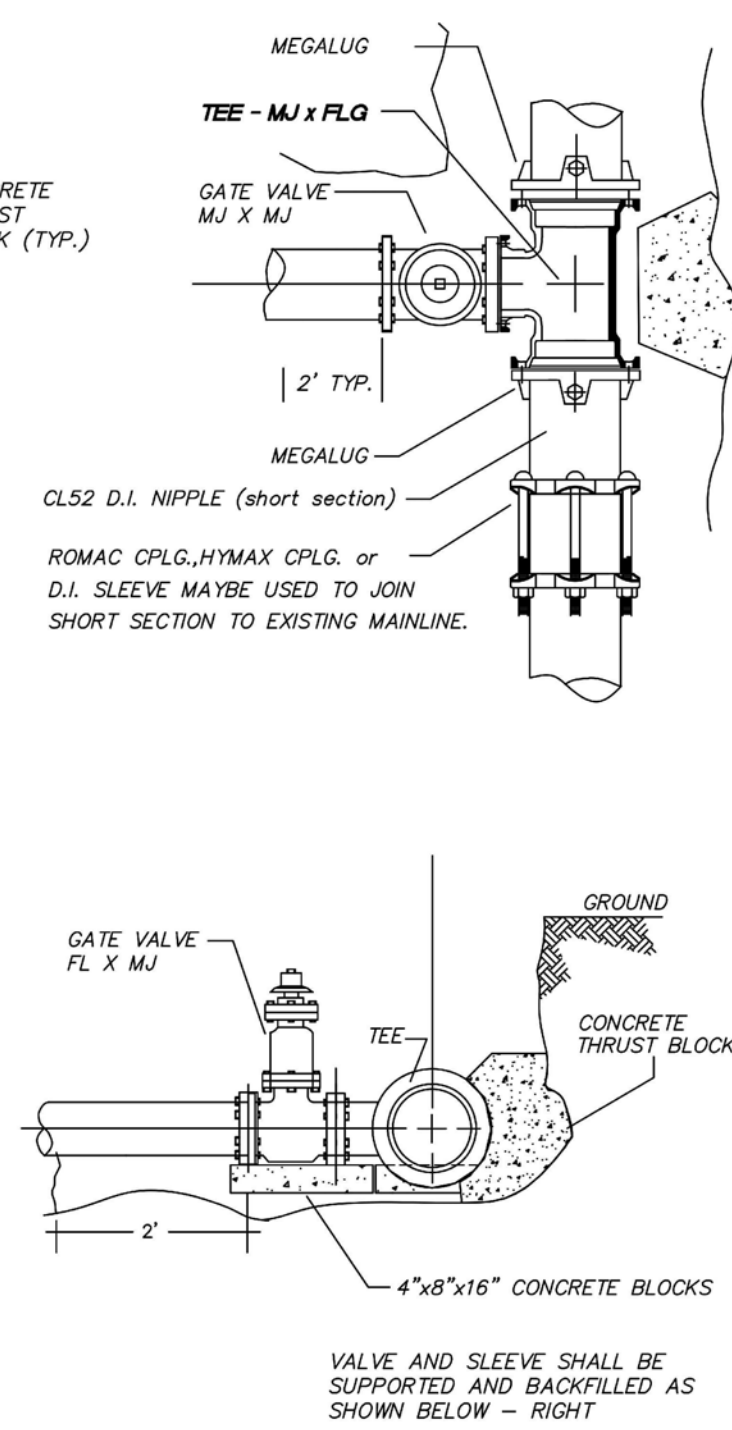

APPROVED BY	REVISED DATE	CITY OF CENTRALIA	STD. PLAN NO.
CITY ENGINEER	06/2017	LIVE TAP & CUT-IN-TEE STANDARD	2-11
2022 Standard Drawings			

WATER NOTES AND DETAILS

FOR
FORDS PRAIRIE INDUSTRIAL PARK BUILDING 1



LOGISTICS PROPERTY CO.
1100 BELLEVUE WAY NE,
SUITE 84238
BELLEVUE, WA 98004


For:



07/17/2025









Scale: Horizontal 1" = 60' Vertical 1" = 60'
Designed: JT
Drawn: JT
Checked: DKB
Approved: DKB
Date: 07/17/25

Barghausen Consulting Engineers, LLC.
18215 72nd Avenue South
Kent, WA 98032
425.251.6222
barghausen.com

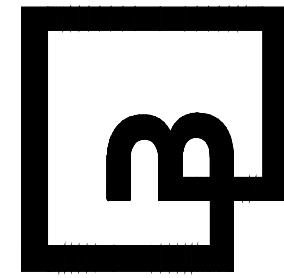

Job Number 23090
Sheet C19 of 22
P:\23000A\23090\engineering\23090-d.dwg 7/16/2025 6:01 PM JTOBNE

WATER NOTES AND DETAILS
FOR
FORDS PRAIRIE INDUSTRIAL PARK BUILDING 1
PORTION OF THE NE 1/4 & NW 1/4 OF SECTION 36, TOWNSHIP 15 N., RANGE 03 W., W.M.
CITY OF CENTRALIA, LEWIS COUNTY, WASHINGTON

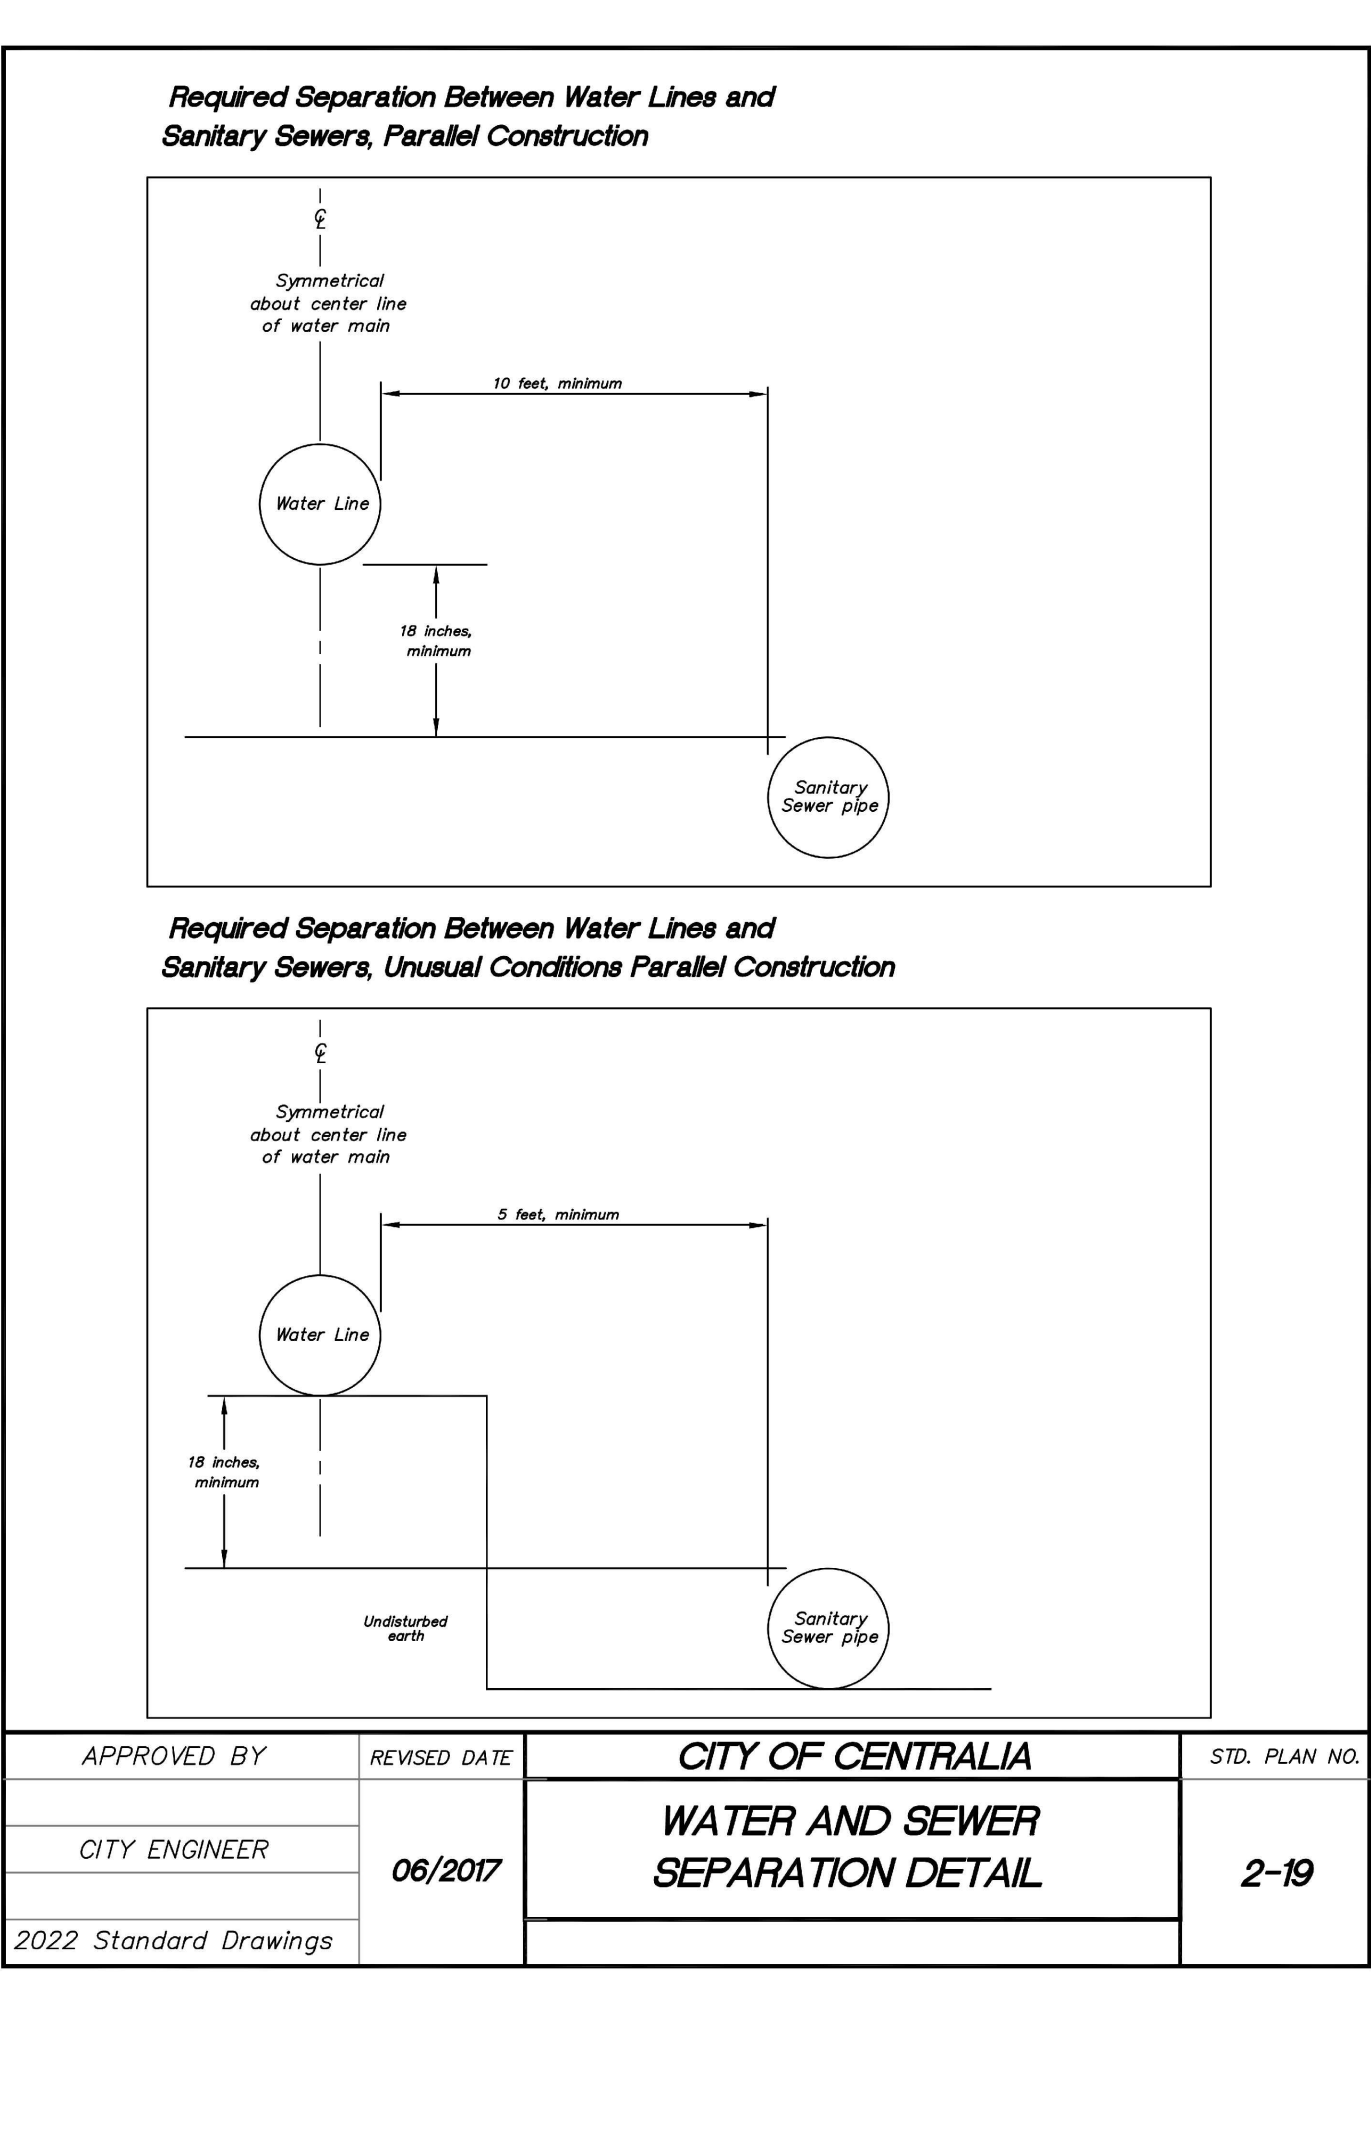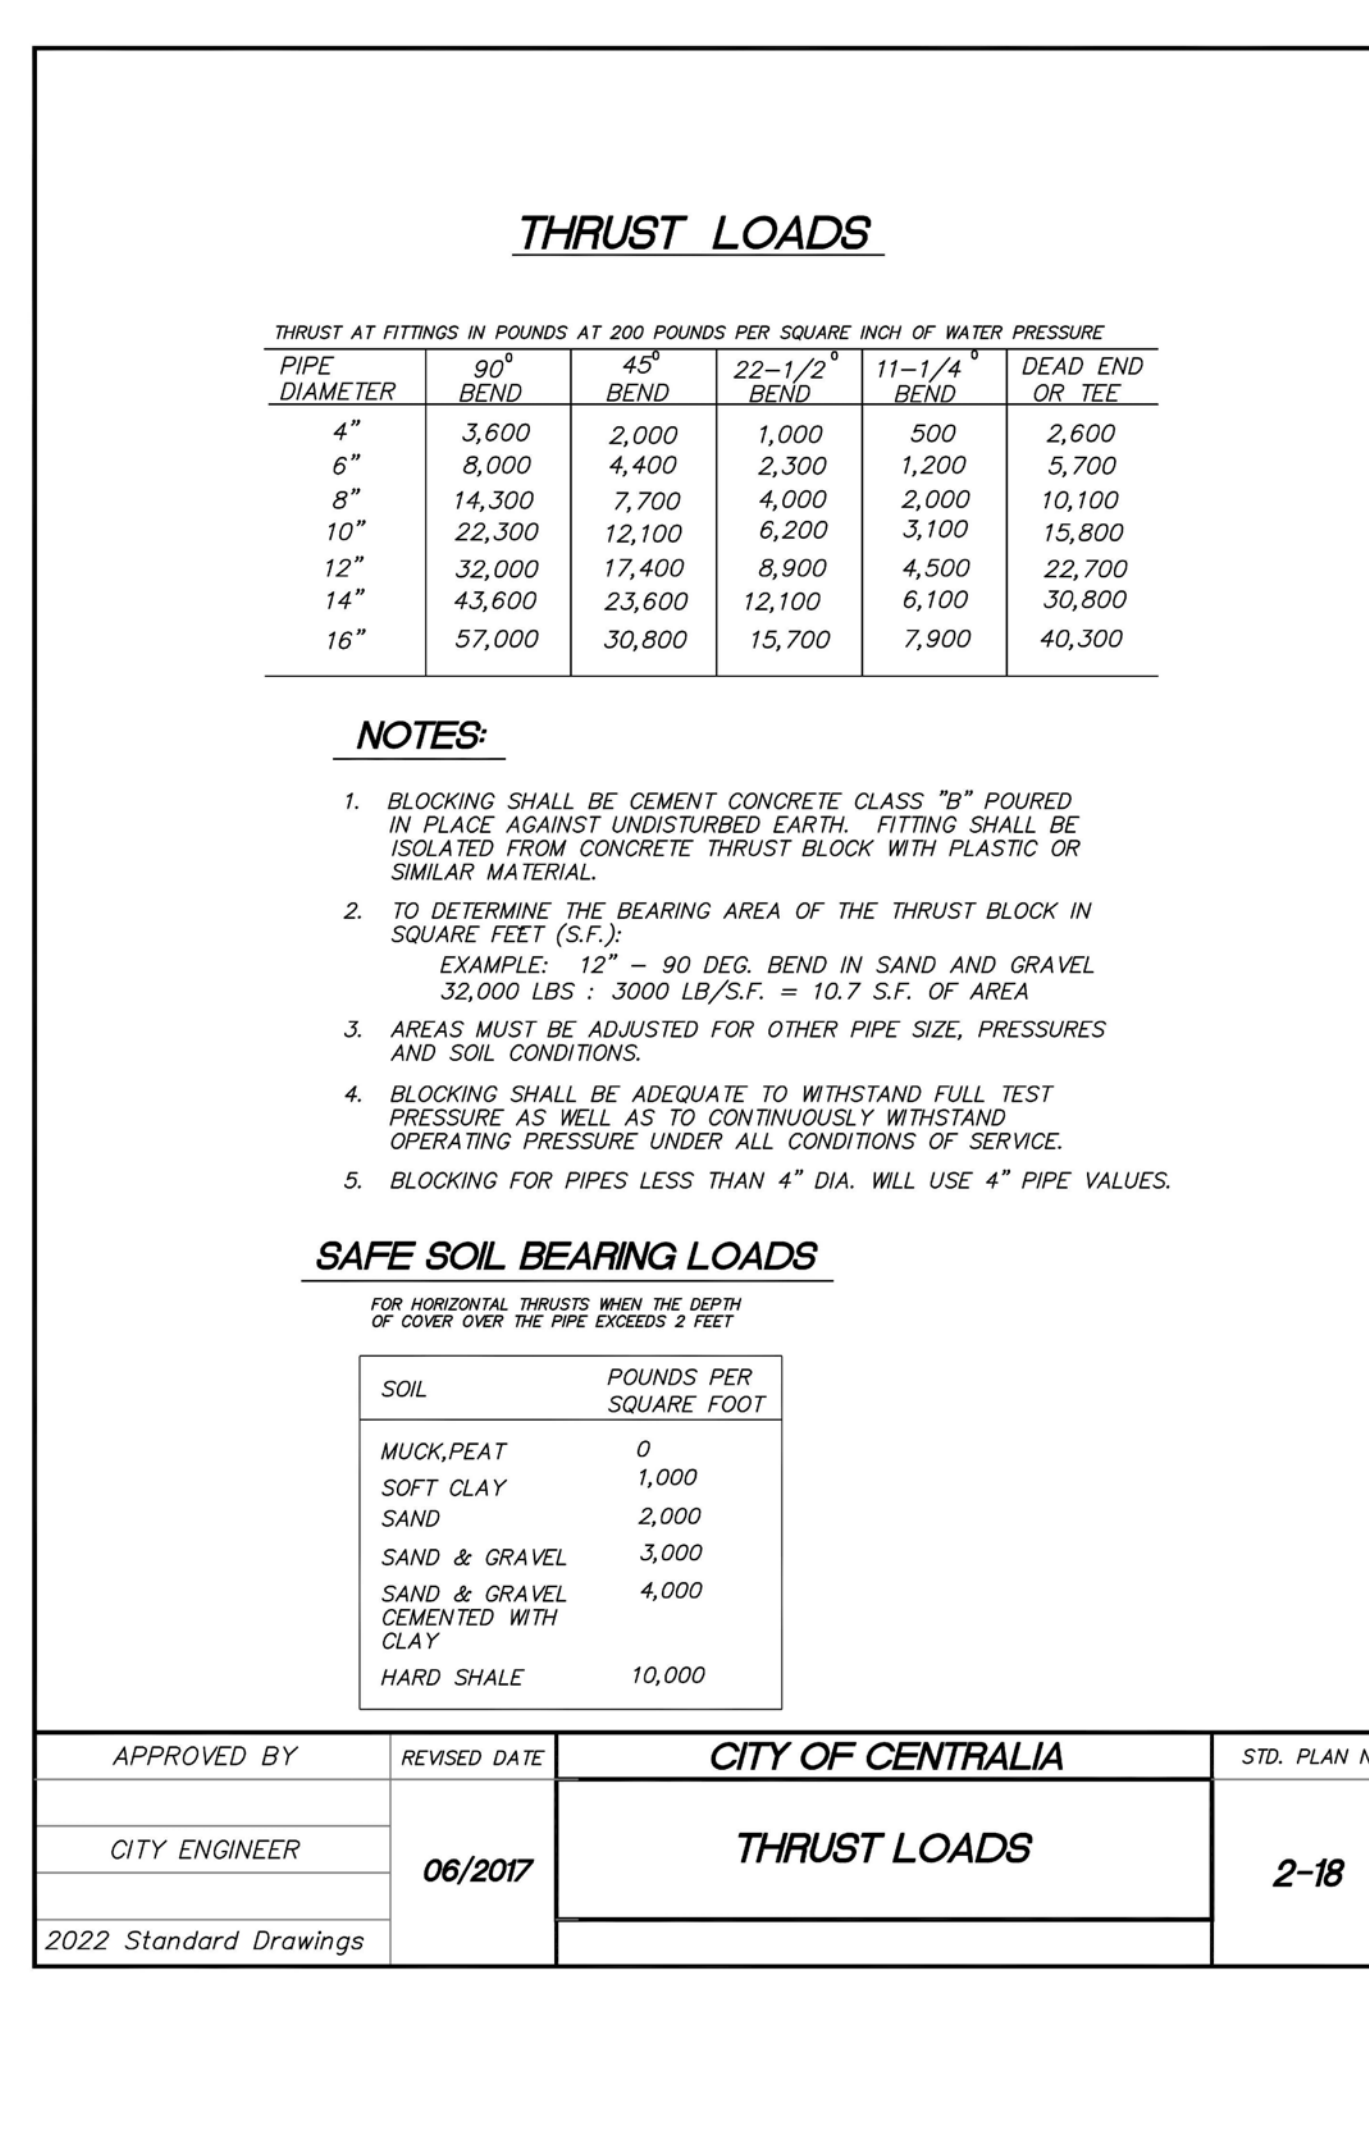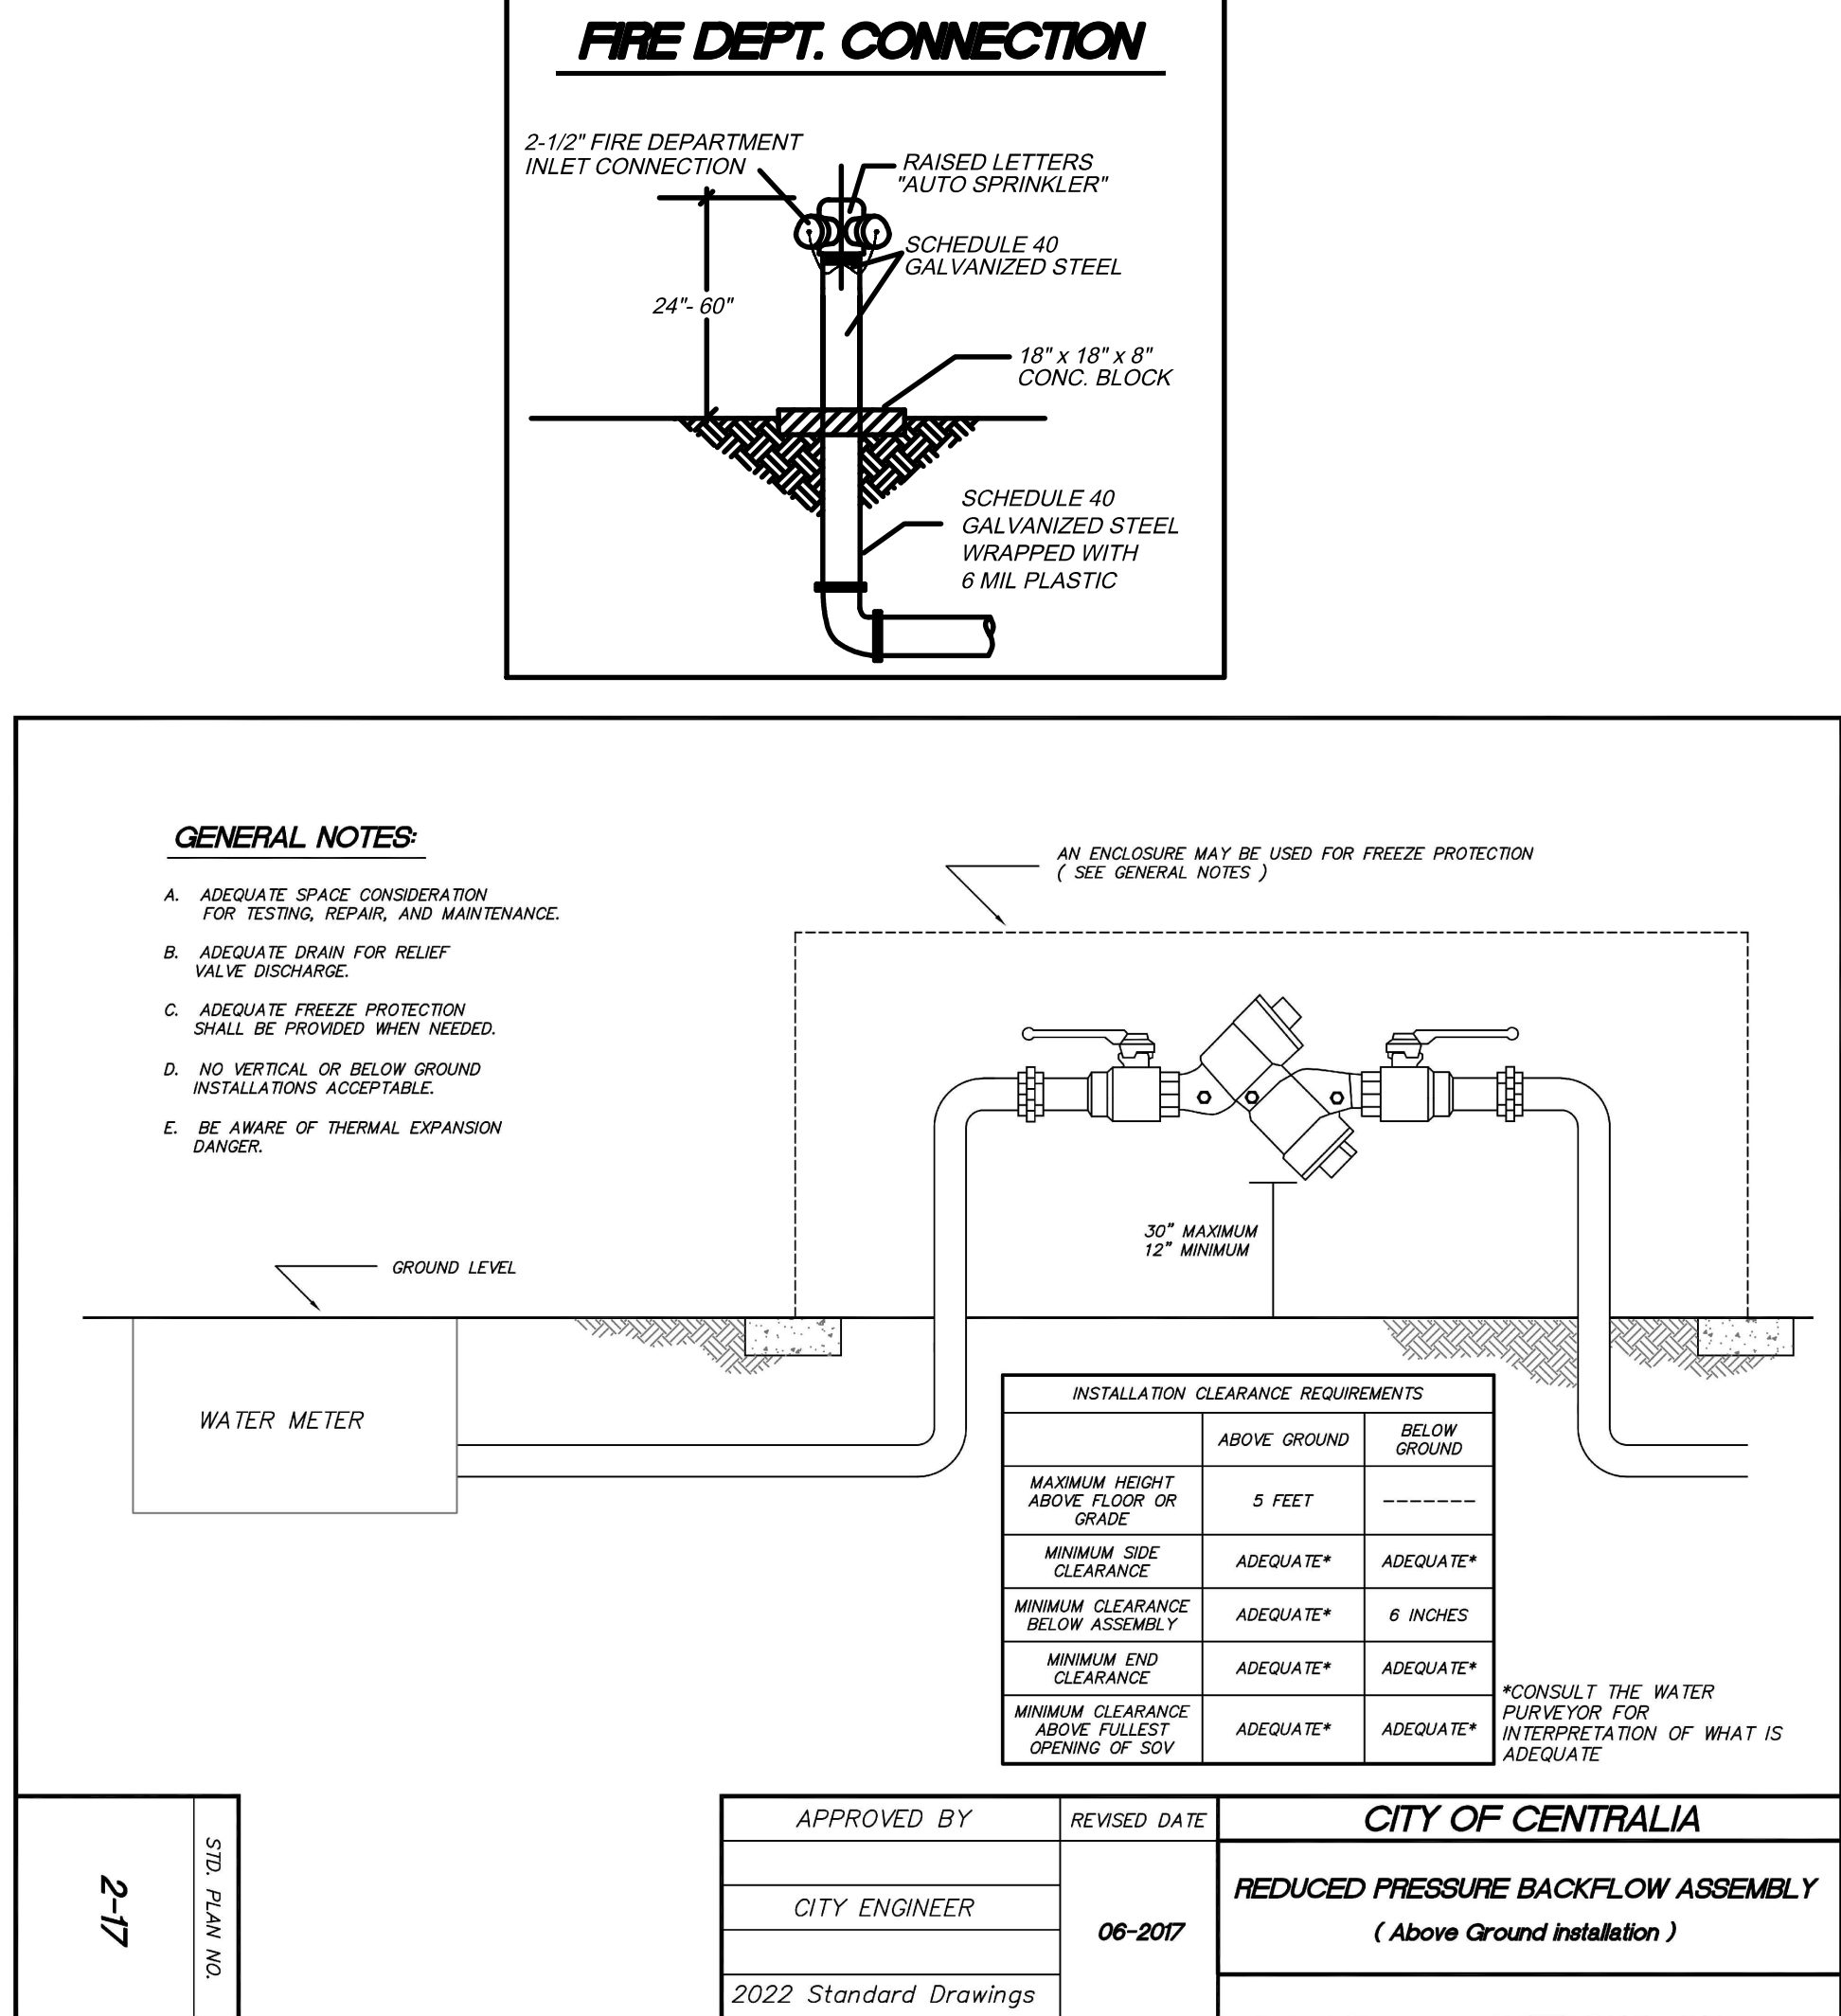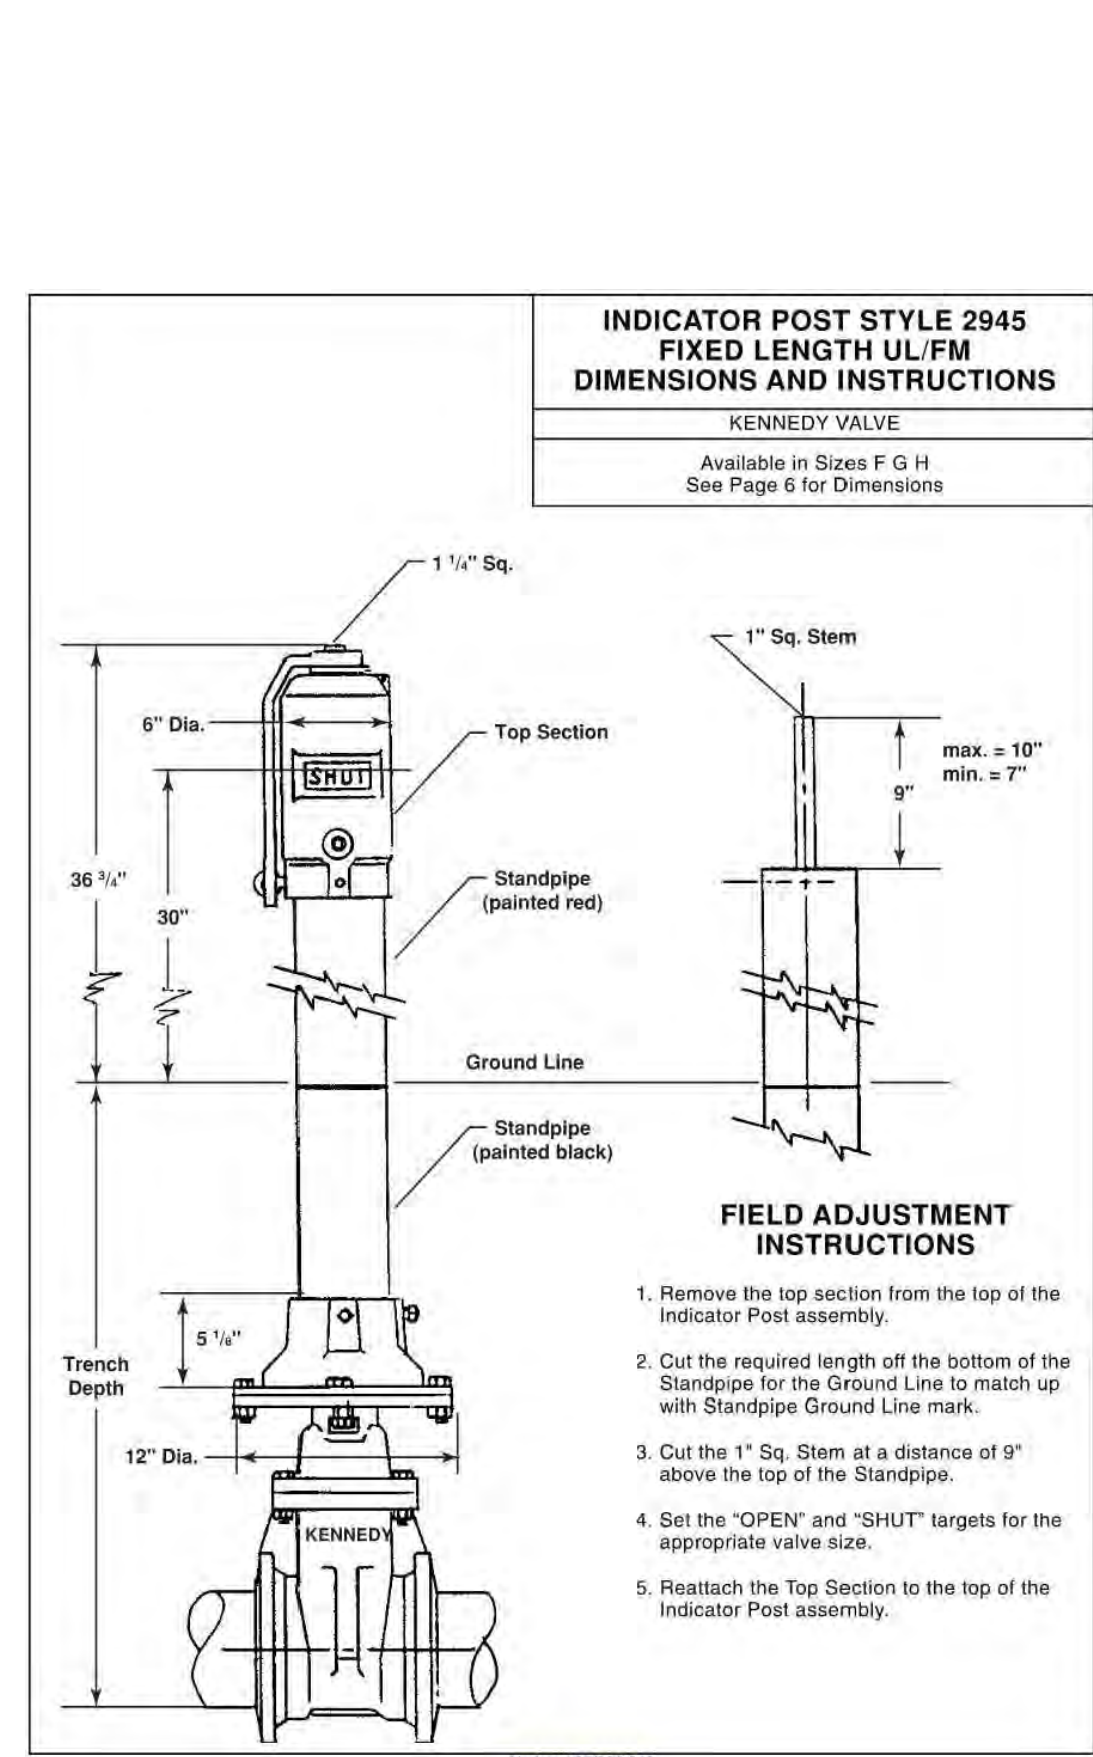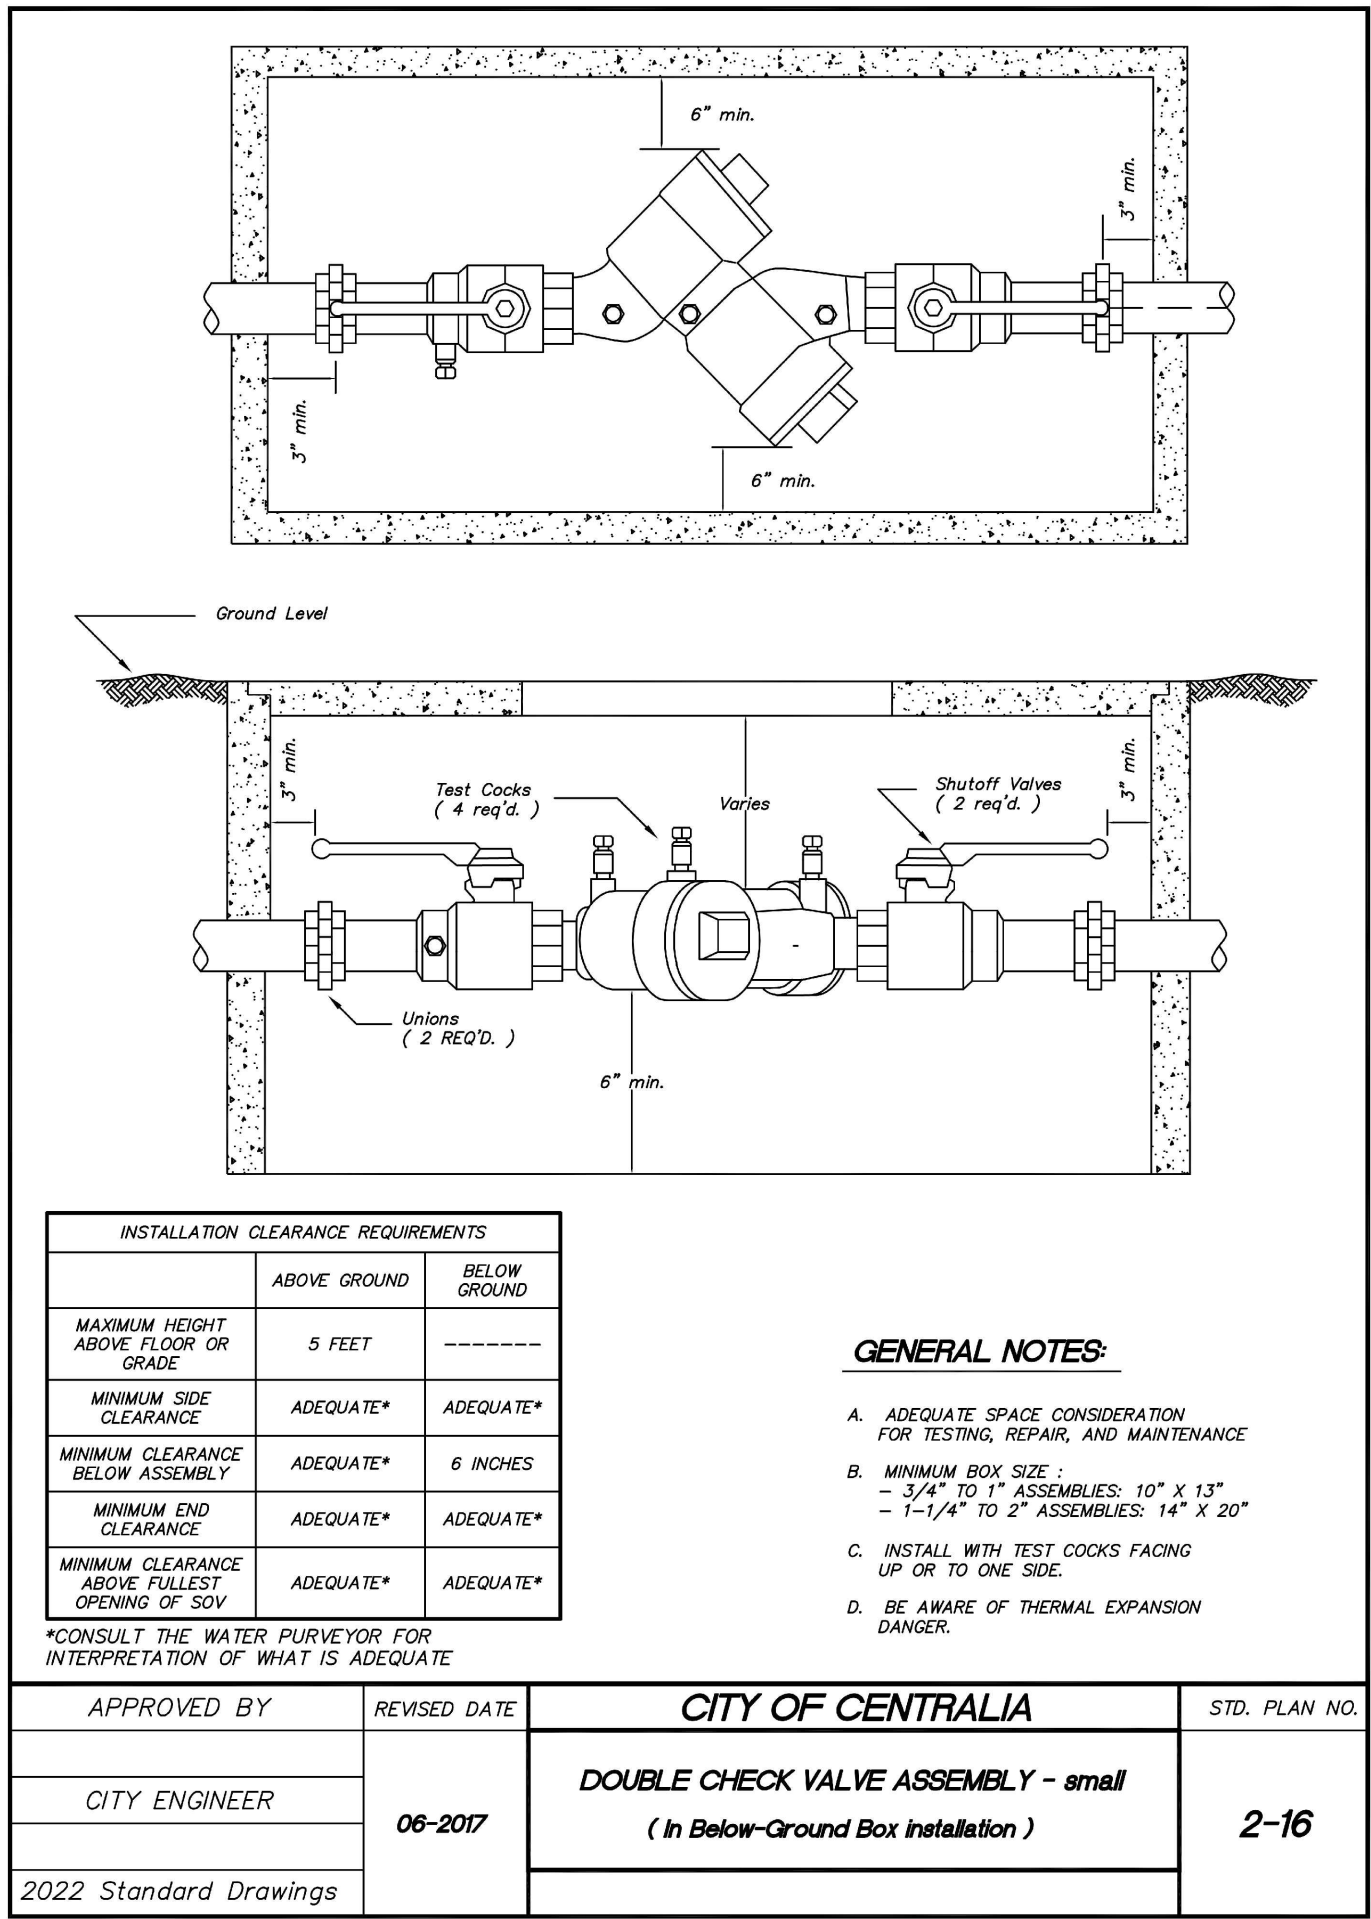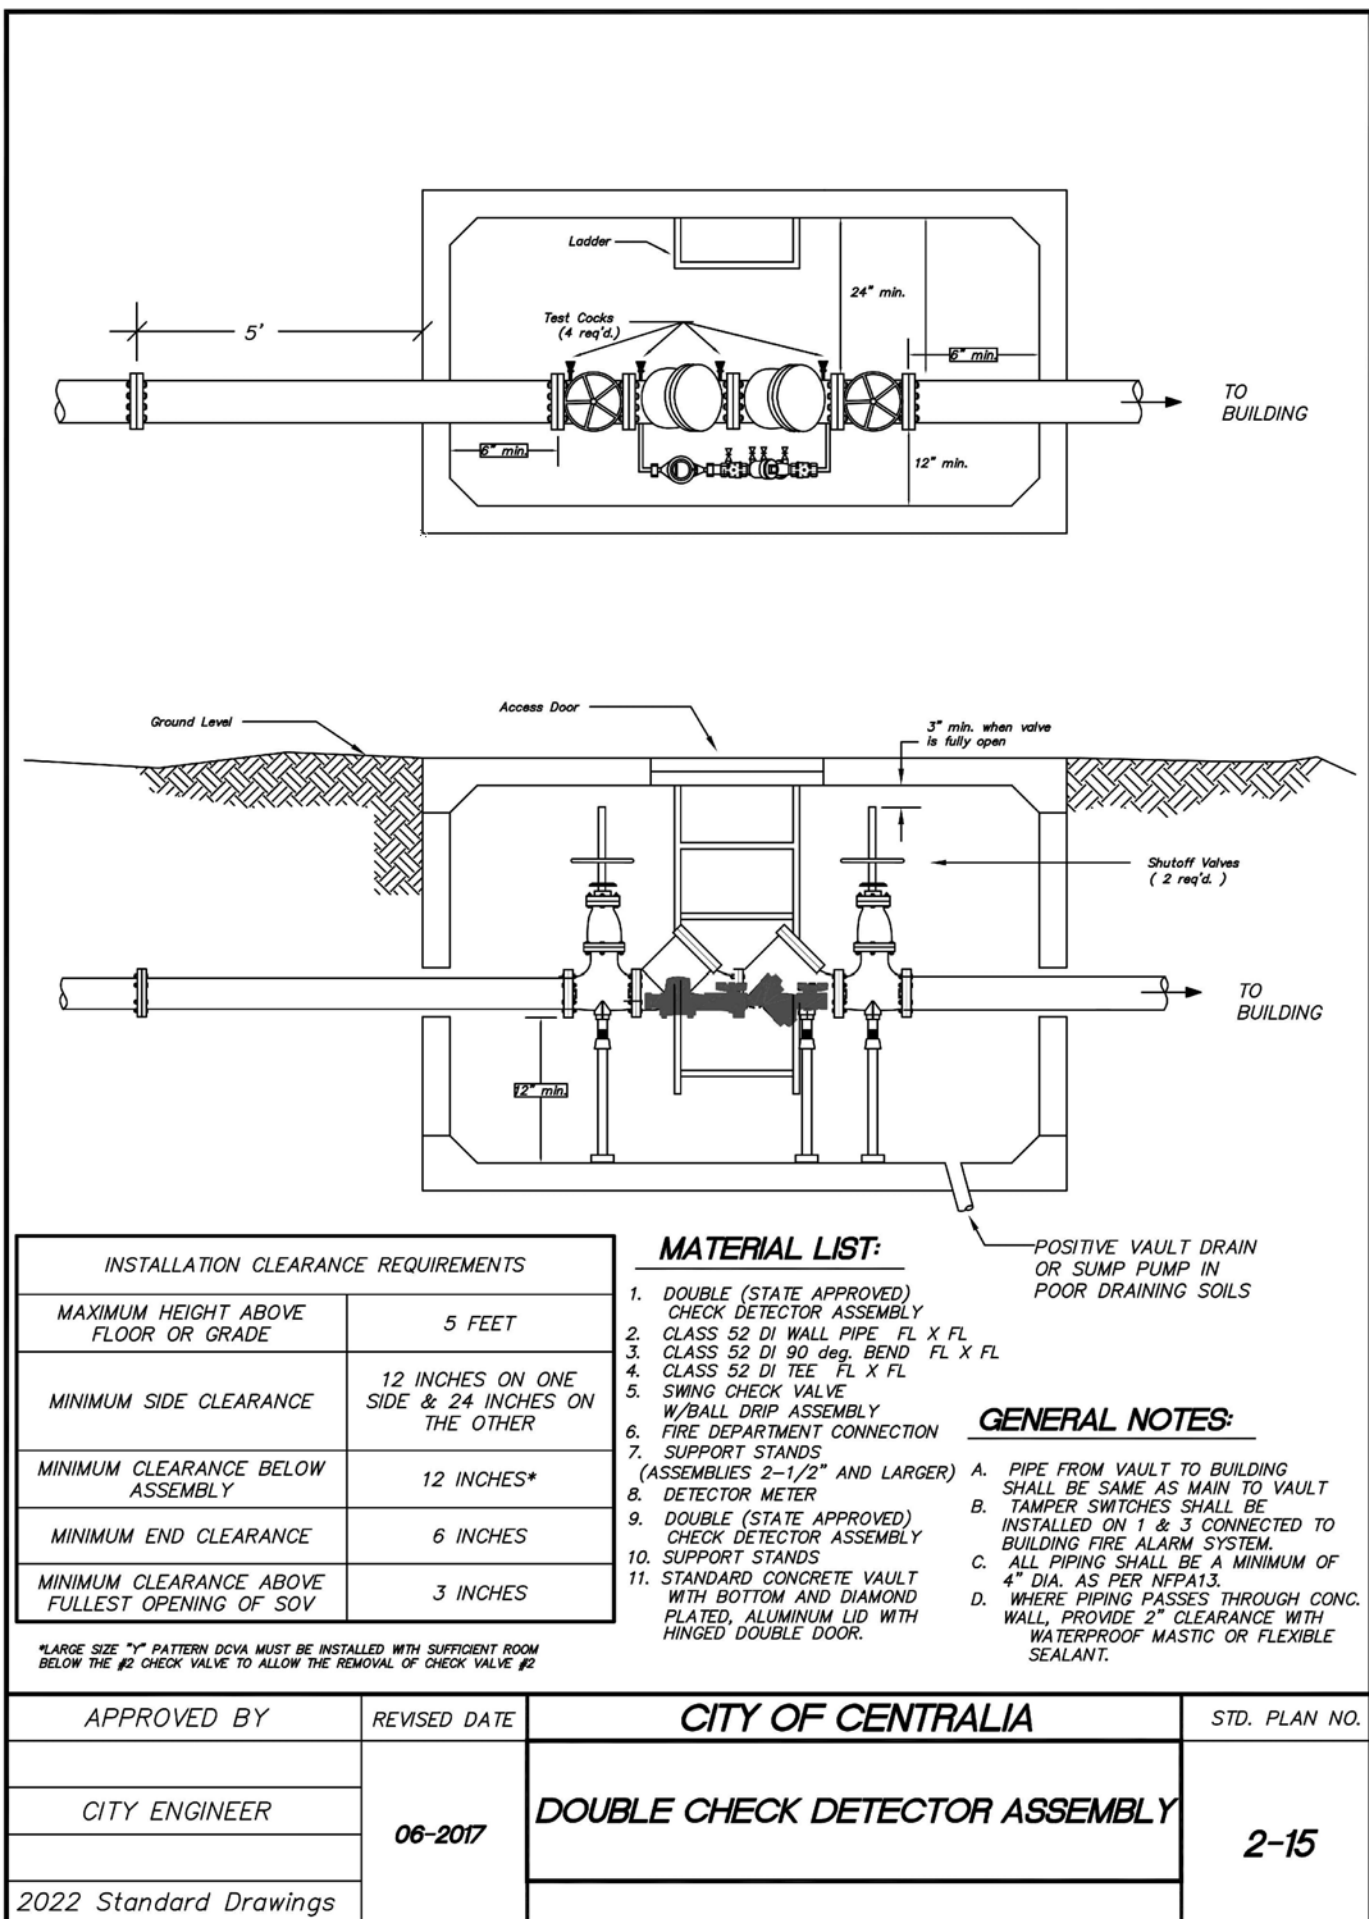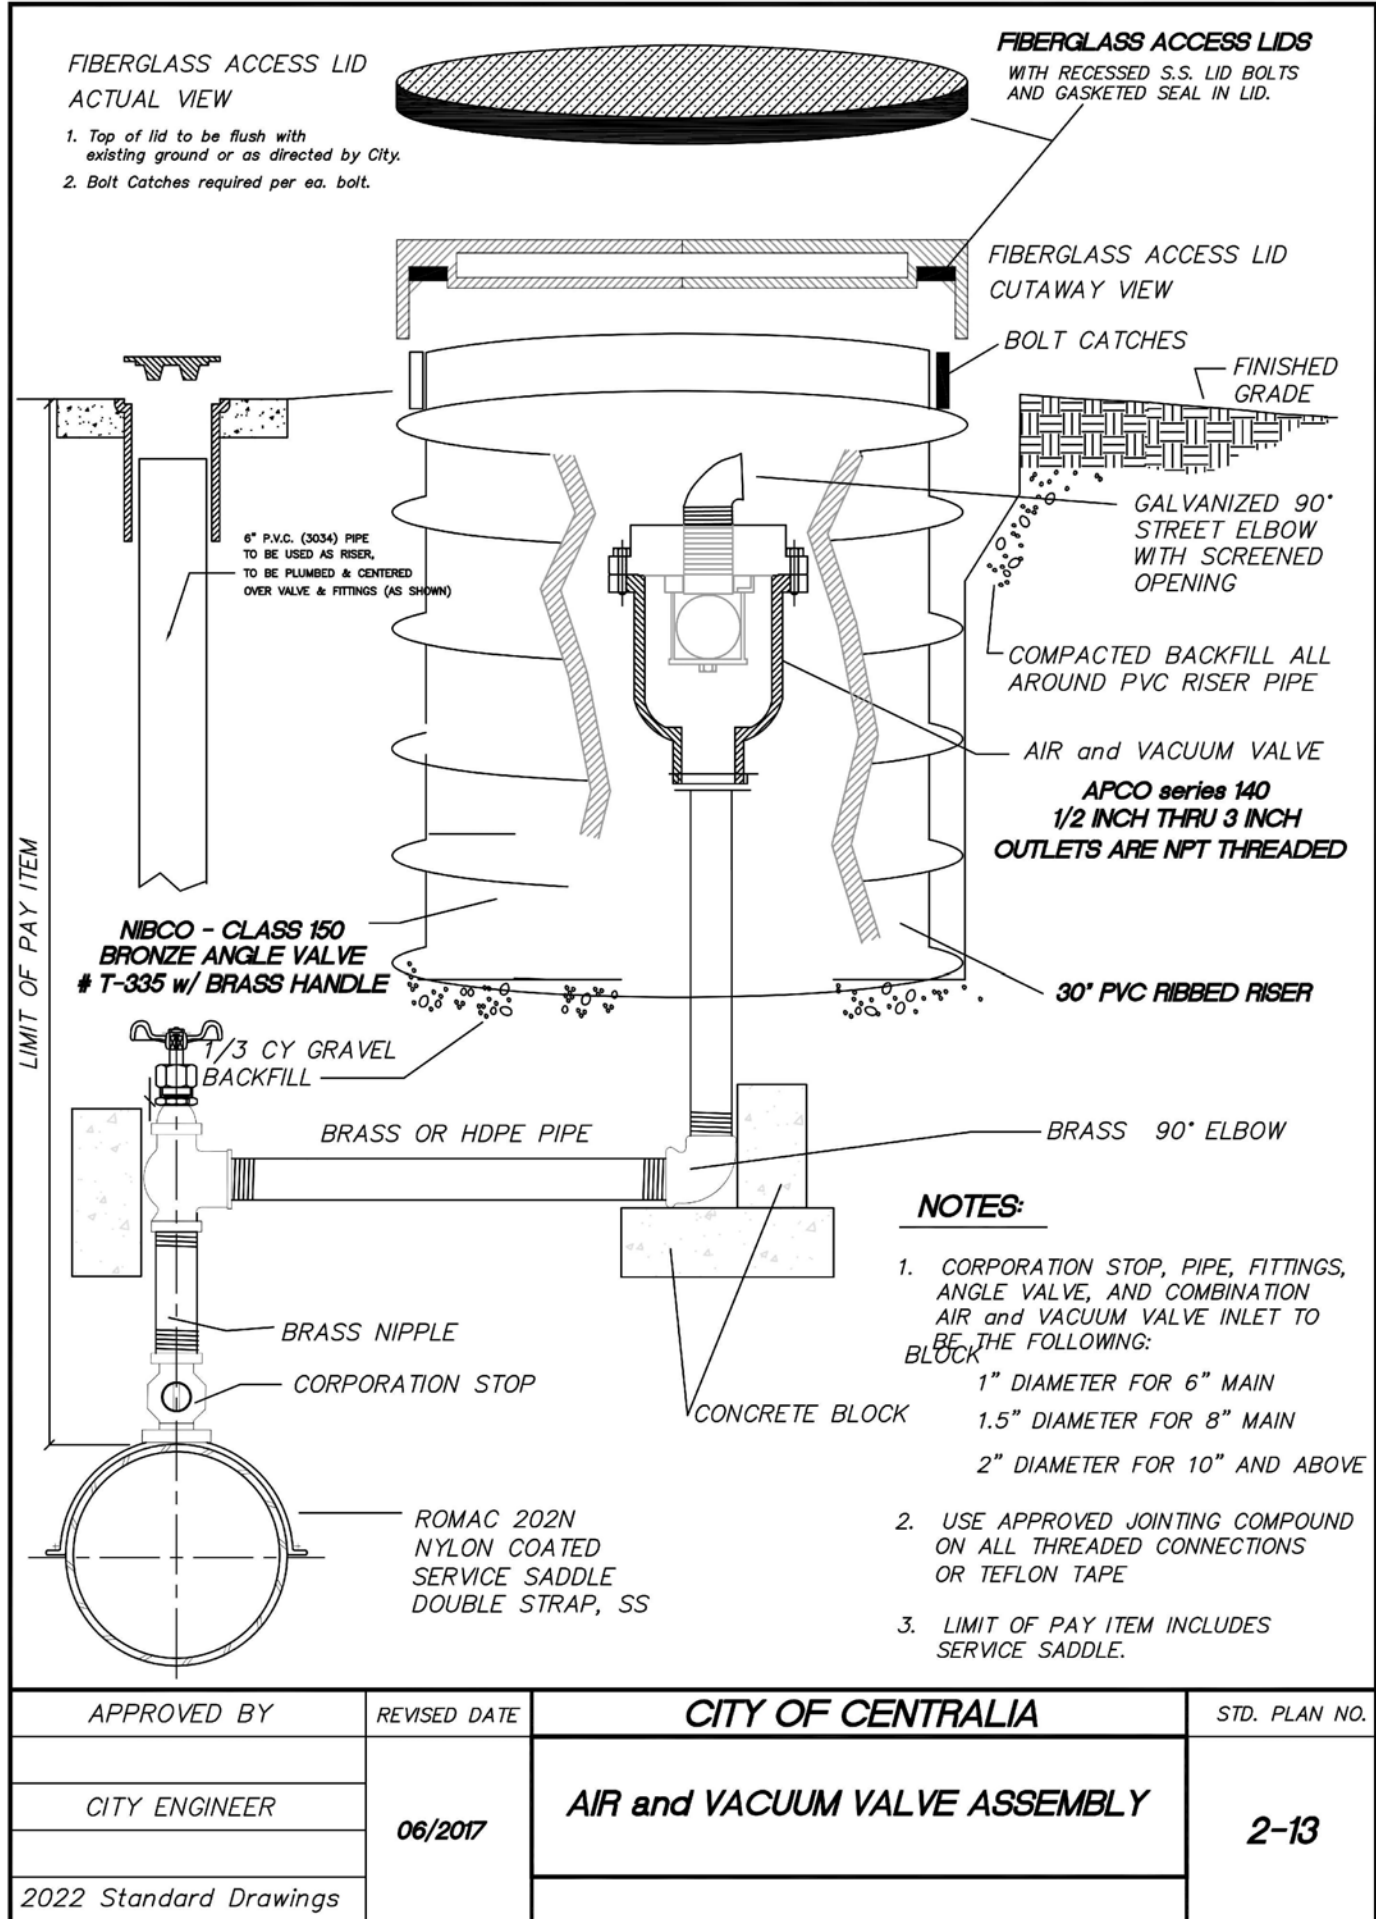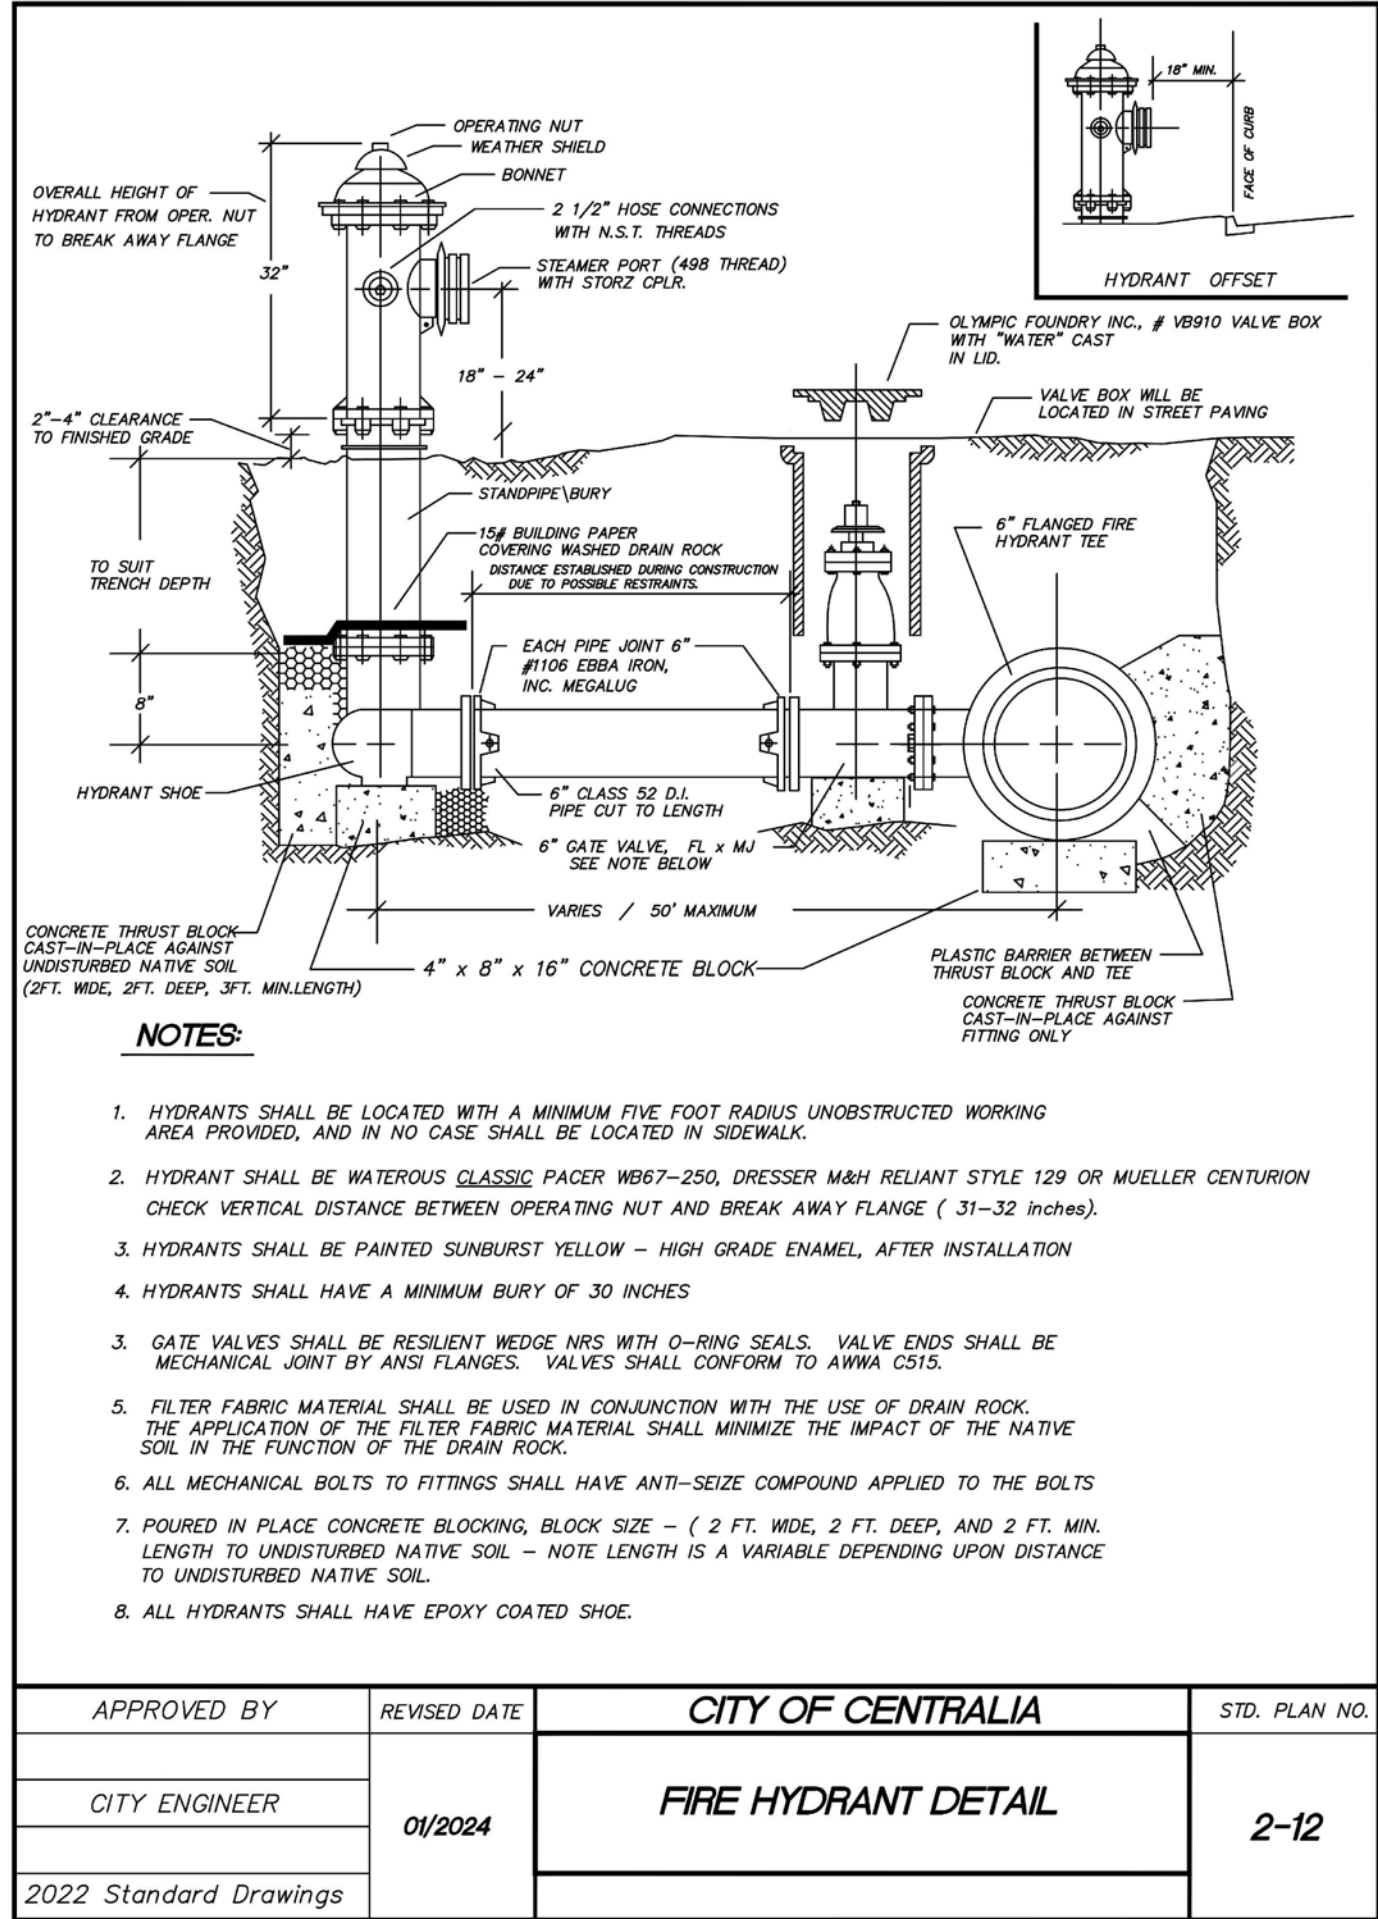

APPROVED FOR CONSTRUCTION

CITY ENGINEER DATE
"PLAN APPROVAL EXPIRES ONE (1) YEAR FROM THE DATE OF APPROVAL"

WATER NOTES AND DETAILS
FOR
FORDS PRAIRIE INDUSTRIAL PARK BUILDING 1

LOGISTICS' PROPERTY CO.
LOGISTICS PROPERTY CO.
1100 BELLEVUE WAY NE,
SUITE 84#238
BELLEVUE, WA 98004

For:
DANIEL K. BALMELLO
STATE OF WASHINGTON
REGISTERED ENGINEER
07/17/2025

Scale:
Horizontal 1" = 60'
Vertical 1" = 10'
Designed JT
Drawn JT
Checked DKB
Approved DKB
Date 07/17/25

Barghausen Consulting Engineers, LLC.
18215 72nd Avenue South
Kent, WA 98032
425.251.6222
barghausen.com

23090
Sheet
C20 of 22

Job Number
23090
Sheet
C20 of 22

FOR
FORDS PRAIRIE INDUSTRIAL PARK BUILDING 1
PORTION OF THE NE 1/4 & NW 1/4 OF SECTION 36, TOWNSHIP 15 N., RANGE 03 W., W.M.
CITY OF CENTRALIA, LEWIS COUNTY, WASHINGTON

CITY ENGINEER _____ DATE _____
 "PLAN APPROVAL EXPIRES ONE (1) YEAR FROM THE DATE OF APPROVAL"


APPENDIX B: Inadvertent Discovery Plan CRA for the Logistics Property Development Project, Lewis County, WA

Washington state law protects archaeological resources (RCW 27.53, 27.44, and WAC 25-48) and human remains (RCW 68.50) from disturbance or theft. If artifacts or cultural deposits are discovered inadvertently during ground-disturbing activities in the API, construction should be immediately stopped. Artifacts and cultural deposits might include, but are not limited to, evidence for precontact activities such as chipped stone tools, chipped stone tool debris, ground stone tools, bone, and shell objects, fire-cracked or discolored rocks, concentrations of charcoal and discolored soil, or shell middens. There may also be evidence of Historic period land use or dumping such as structural debris, mechanical items, or concentration of cans, bottles, or other debris (**Photos B.1–B.6** for examples of artifacts and cultural deposits).



If ground-disturbing activities encounter human skeletal remains during the course of construction, then all activity will cease that may cause further disturbance to those remains. The area of the find will be secured and protected from further disturbance until the State provides notice to proceed. The finding of human skeletal remains will be reported to the Lewis County Medical Examiner (360-740-1376) and the City of Centralia Police Department (360-330-7680) in the most expeditious manner possible. The remains will not be touched, moved, or further disturbed. The coroner will assume jurisdiction over the human skeletal remains and make a determination of whether those remains are forensic or non-forensic. If the medical examiner determines the remains are non-forensic, then they will report that finding to the DAHP, who will then take jurisdiction over the remains. The State Physical Anthropologist, Guy Tasa (360-780-1633), will make a determination of whether the remains are Indian or non-Indian and report that finding to any appropriate cemeteries and the affected Tribes. The DAHP will then handle all consultation with the affected parties as to the future preservation, excavation, and disposition of the remains.

WestLand Engineering & Environmental Services September 4, 2024 | Page B2



APPENDIX B: Inadvertent Discovery Plan CRA for the Logistics Property Development Project, Lewis County, WA

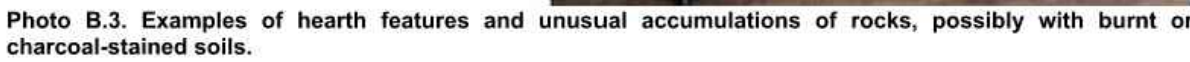

WestLand Engineering & Environmental Services September 4, 2024 | Page B4

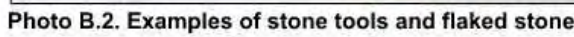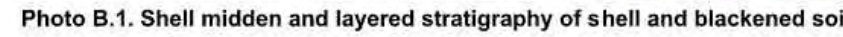

APPENDIX B: Inadvertent Discovery Plan CRA for the Logistics Property Development Project, Lewis County, WA

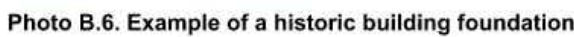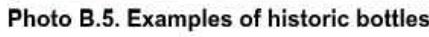

P:\23000s\23090\engineering\23090-d.dwg 7/16/2025 6:01 PM JTOWNE